



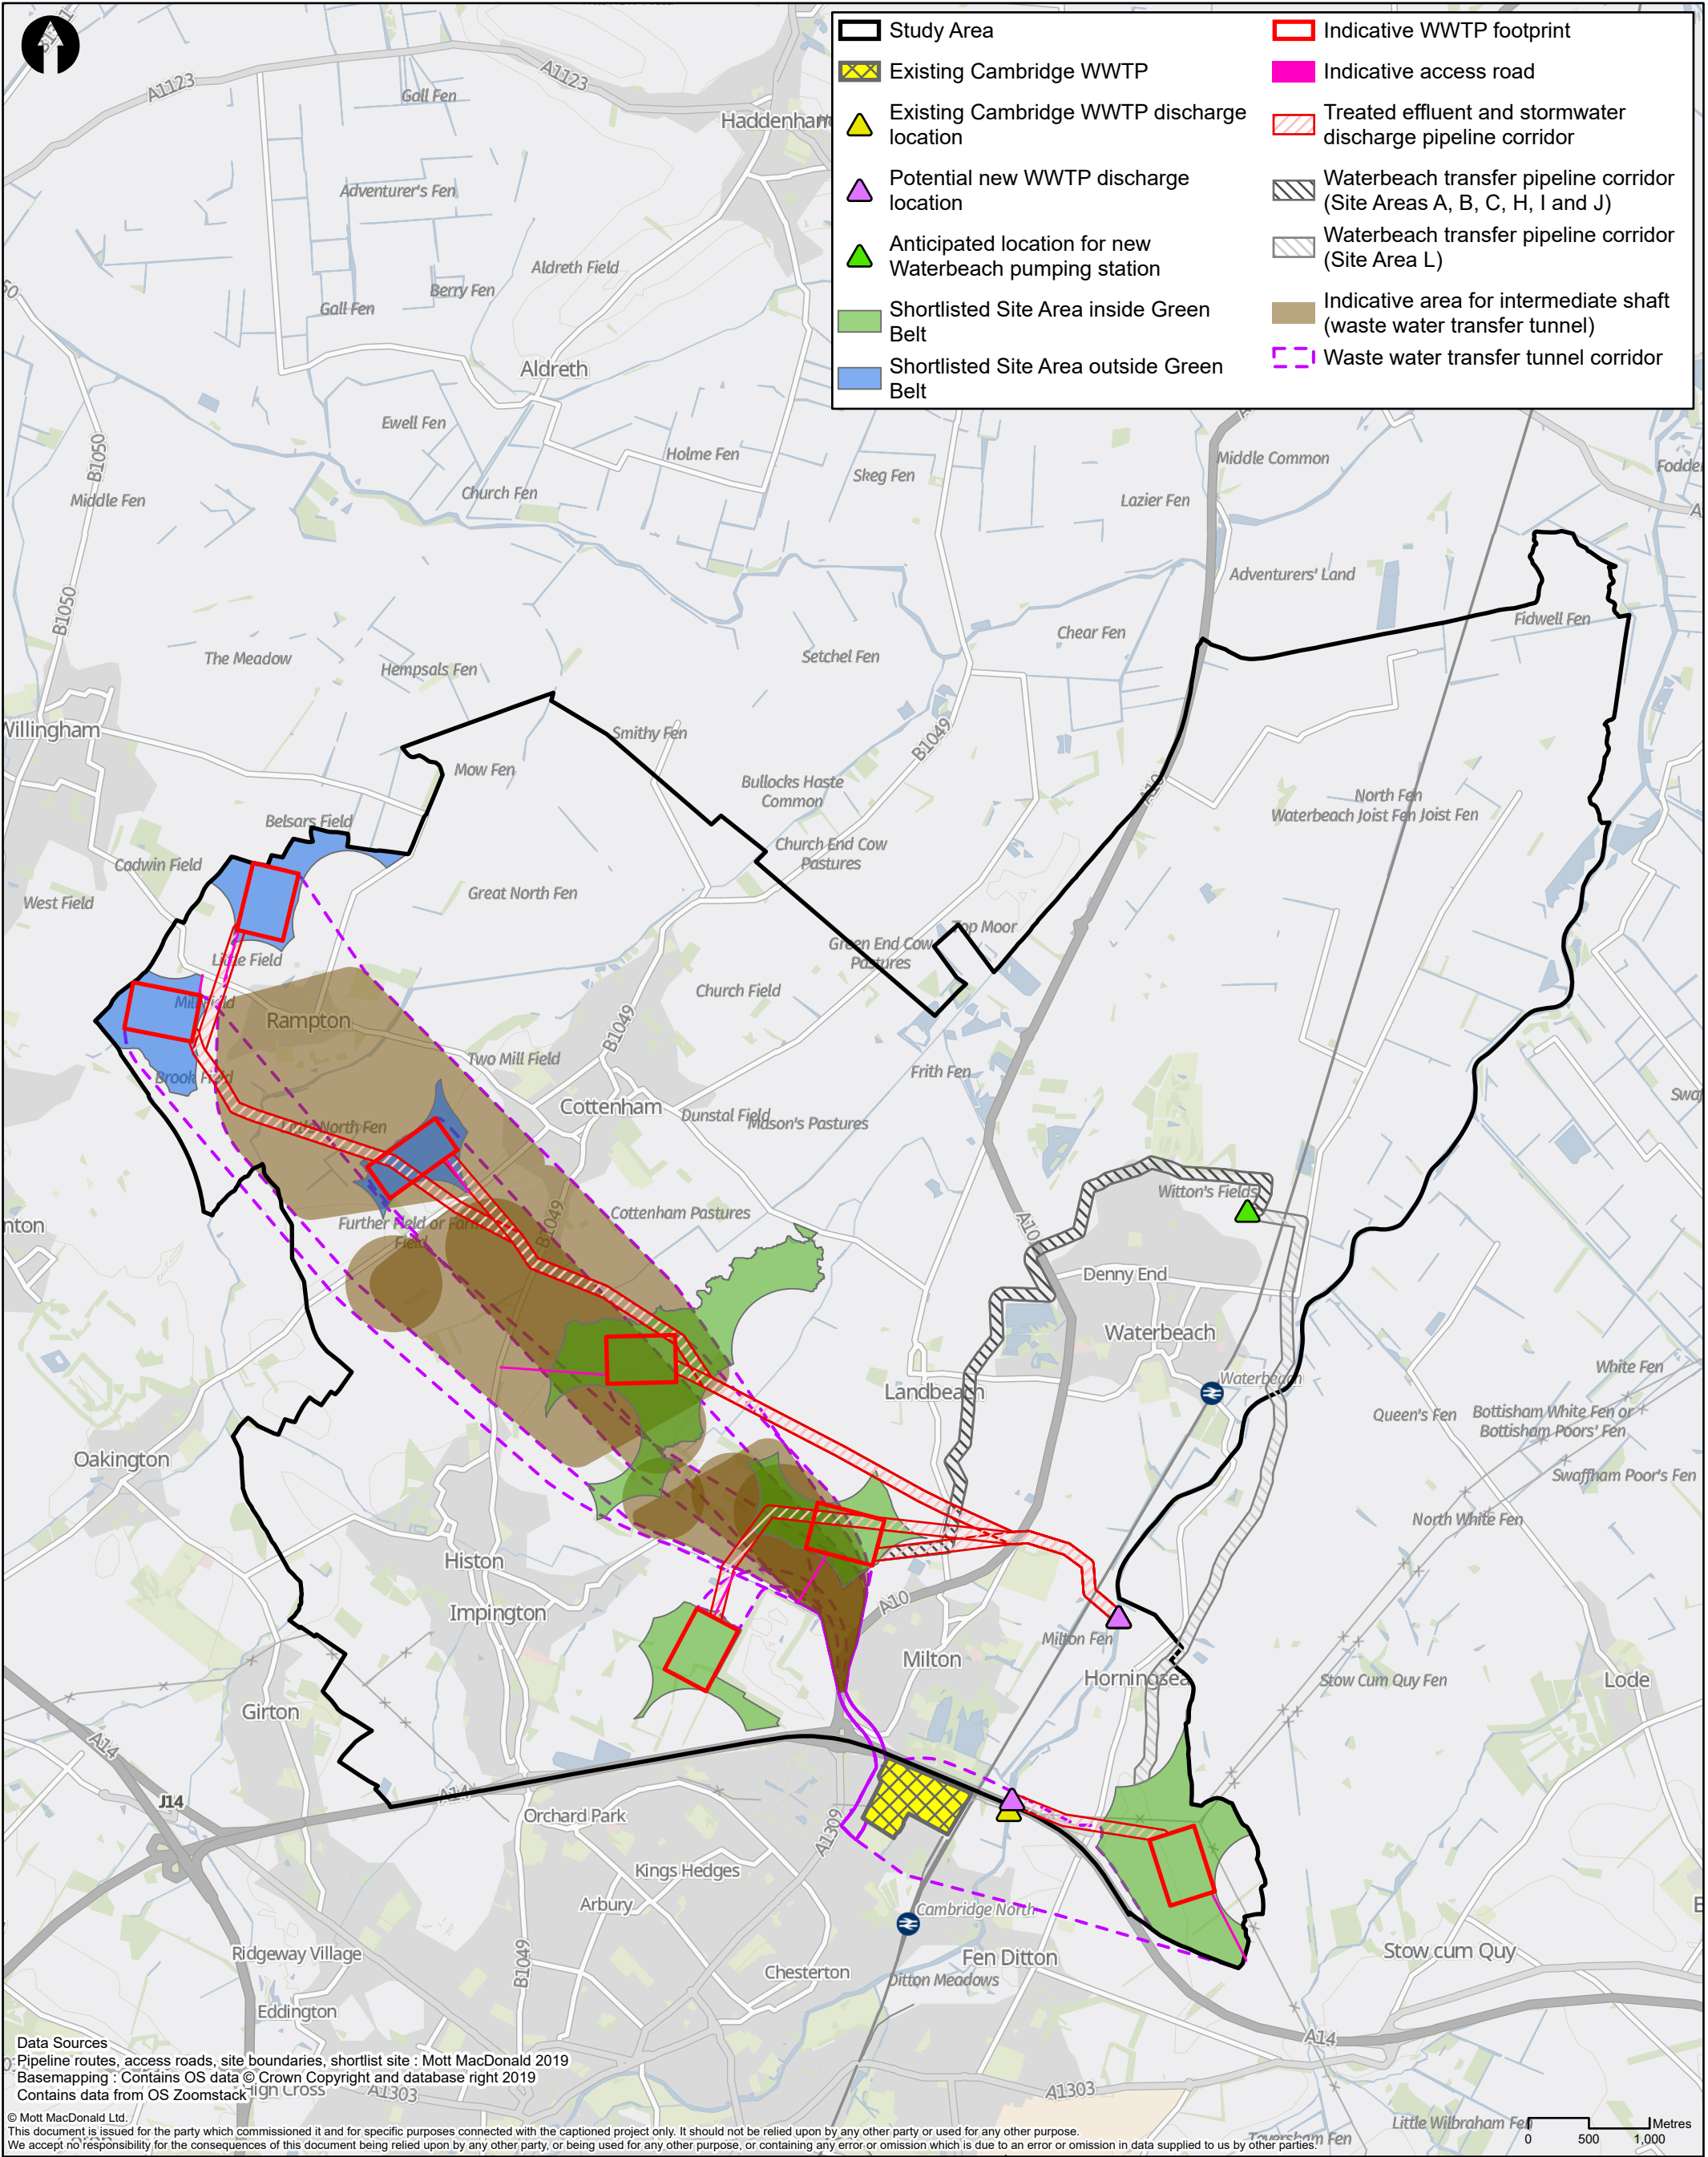


Data Sources
Pipeline routes, access roads, site boundaries, shortlist site : Mott MacDonald 2019
Basemapping : Contains OS data © Crown Copyright and database right 2019
Contains data from OS Zoomstack
© Mott MacDonald Ltd.
This document is issued for the party which commissioned it and for specific purposes connected with the captioned project only. It should not be relied upon by any other party or used for any other purpose.
We accept no responsibility for the consequences of this document being relied upon by any other party, or being used for any other purpose, or containing any error or omission which is due to an error or omission in data supplied to us by other parties.


M M MOTT MACDONALD 22 Station Road Cambridge CB1 2JD United Kingdom T +44 (0)20 8774 2000 F +44 (0)20 8681 5706 W mottmac.com	Client anglianwater						Title Cambridge WWTP Relocation Project Site Selection Stage 3 Shortlisted Site Area Location Plan		Drawn	N Critten																			
	<table><tr><th>Rev</th><th>Date</th><th>Drawn</th><th>Description</th><th>Ch'k'd</th><th>App'd</th></tr><tr><td>C</td><td>30/06/20</td><td>NC</td><td>Final</td><td>MR</td><td>JN</td></tr><tr><td></td><td></td><td></td><td></td><td></td><td></td></tr></table>								Rev	Date	Drawn	Description	Ch'k'd	App'd	C	30/06/20	NC	Final	MR	JN							Checked	M Rickard	
									Rev	Date	Drawn	Description	Ch'k'd	App'd															
									C	30/06/20	NC	Final	MR	JN															
Approved	J Newton																												
						Drawing Number 409071-MMD-00-XX-GIS-Y-0101		Scale at A3 1:50,000																					
								Security	Status	Rev																			
								STD	PRE	C																			

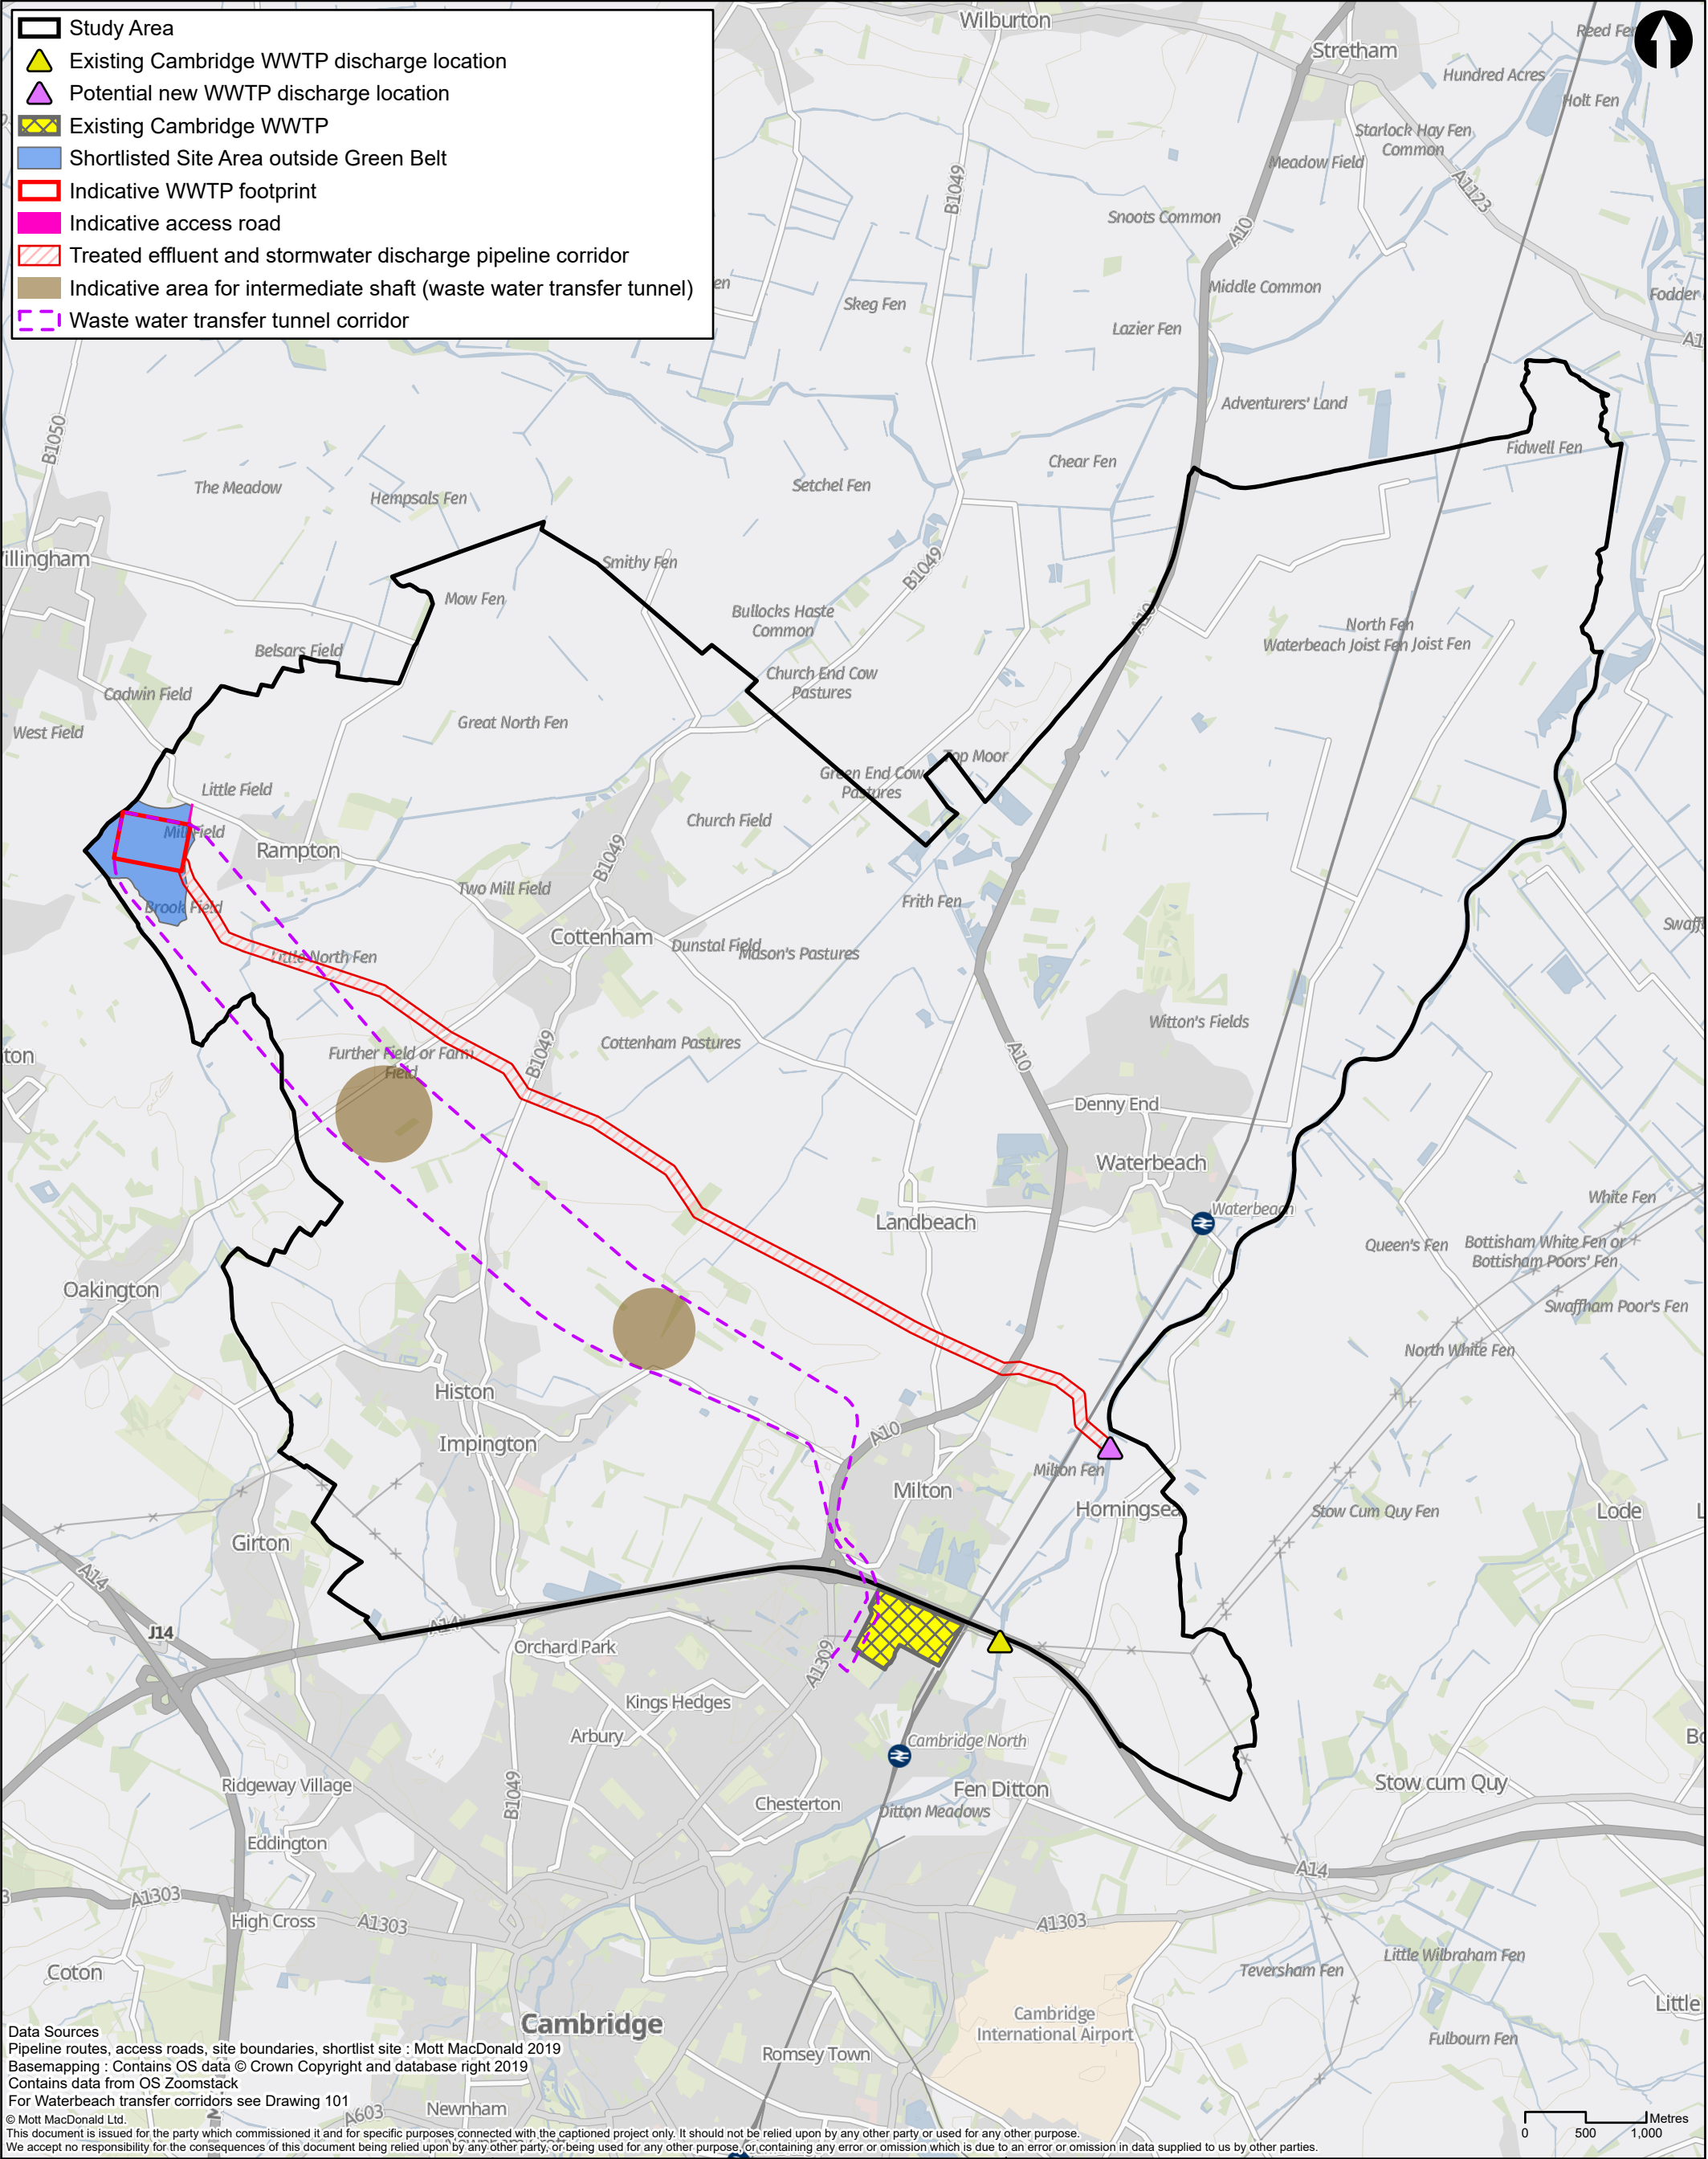


M M MOTT MACDONALD 22 Station Road Cambridge CB1 2JD United Kingdom T +44 (0)20 8774 2000 F +44 (0)20 8681 5706 W mottmac.com	Client anglianwater						Title Cambridge WWTP Relocation Project Site Selection Stage 3 Site Area B Location Plan			Drawn	N Critten	
										Checked	M Rickard	
										Approved	J Newton	
										Scale at A3 1:50,000		
	Rev	Date	Drawn	Description	Ch'k'd	App'd	Drawing Number 409071-MMD-00-XX-GIS-Y-0103			Security	Status	Rev
C	18/06/20	NC	Final	MR	JN	STD				PRE	C	

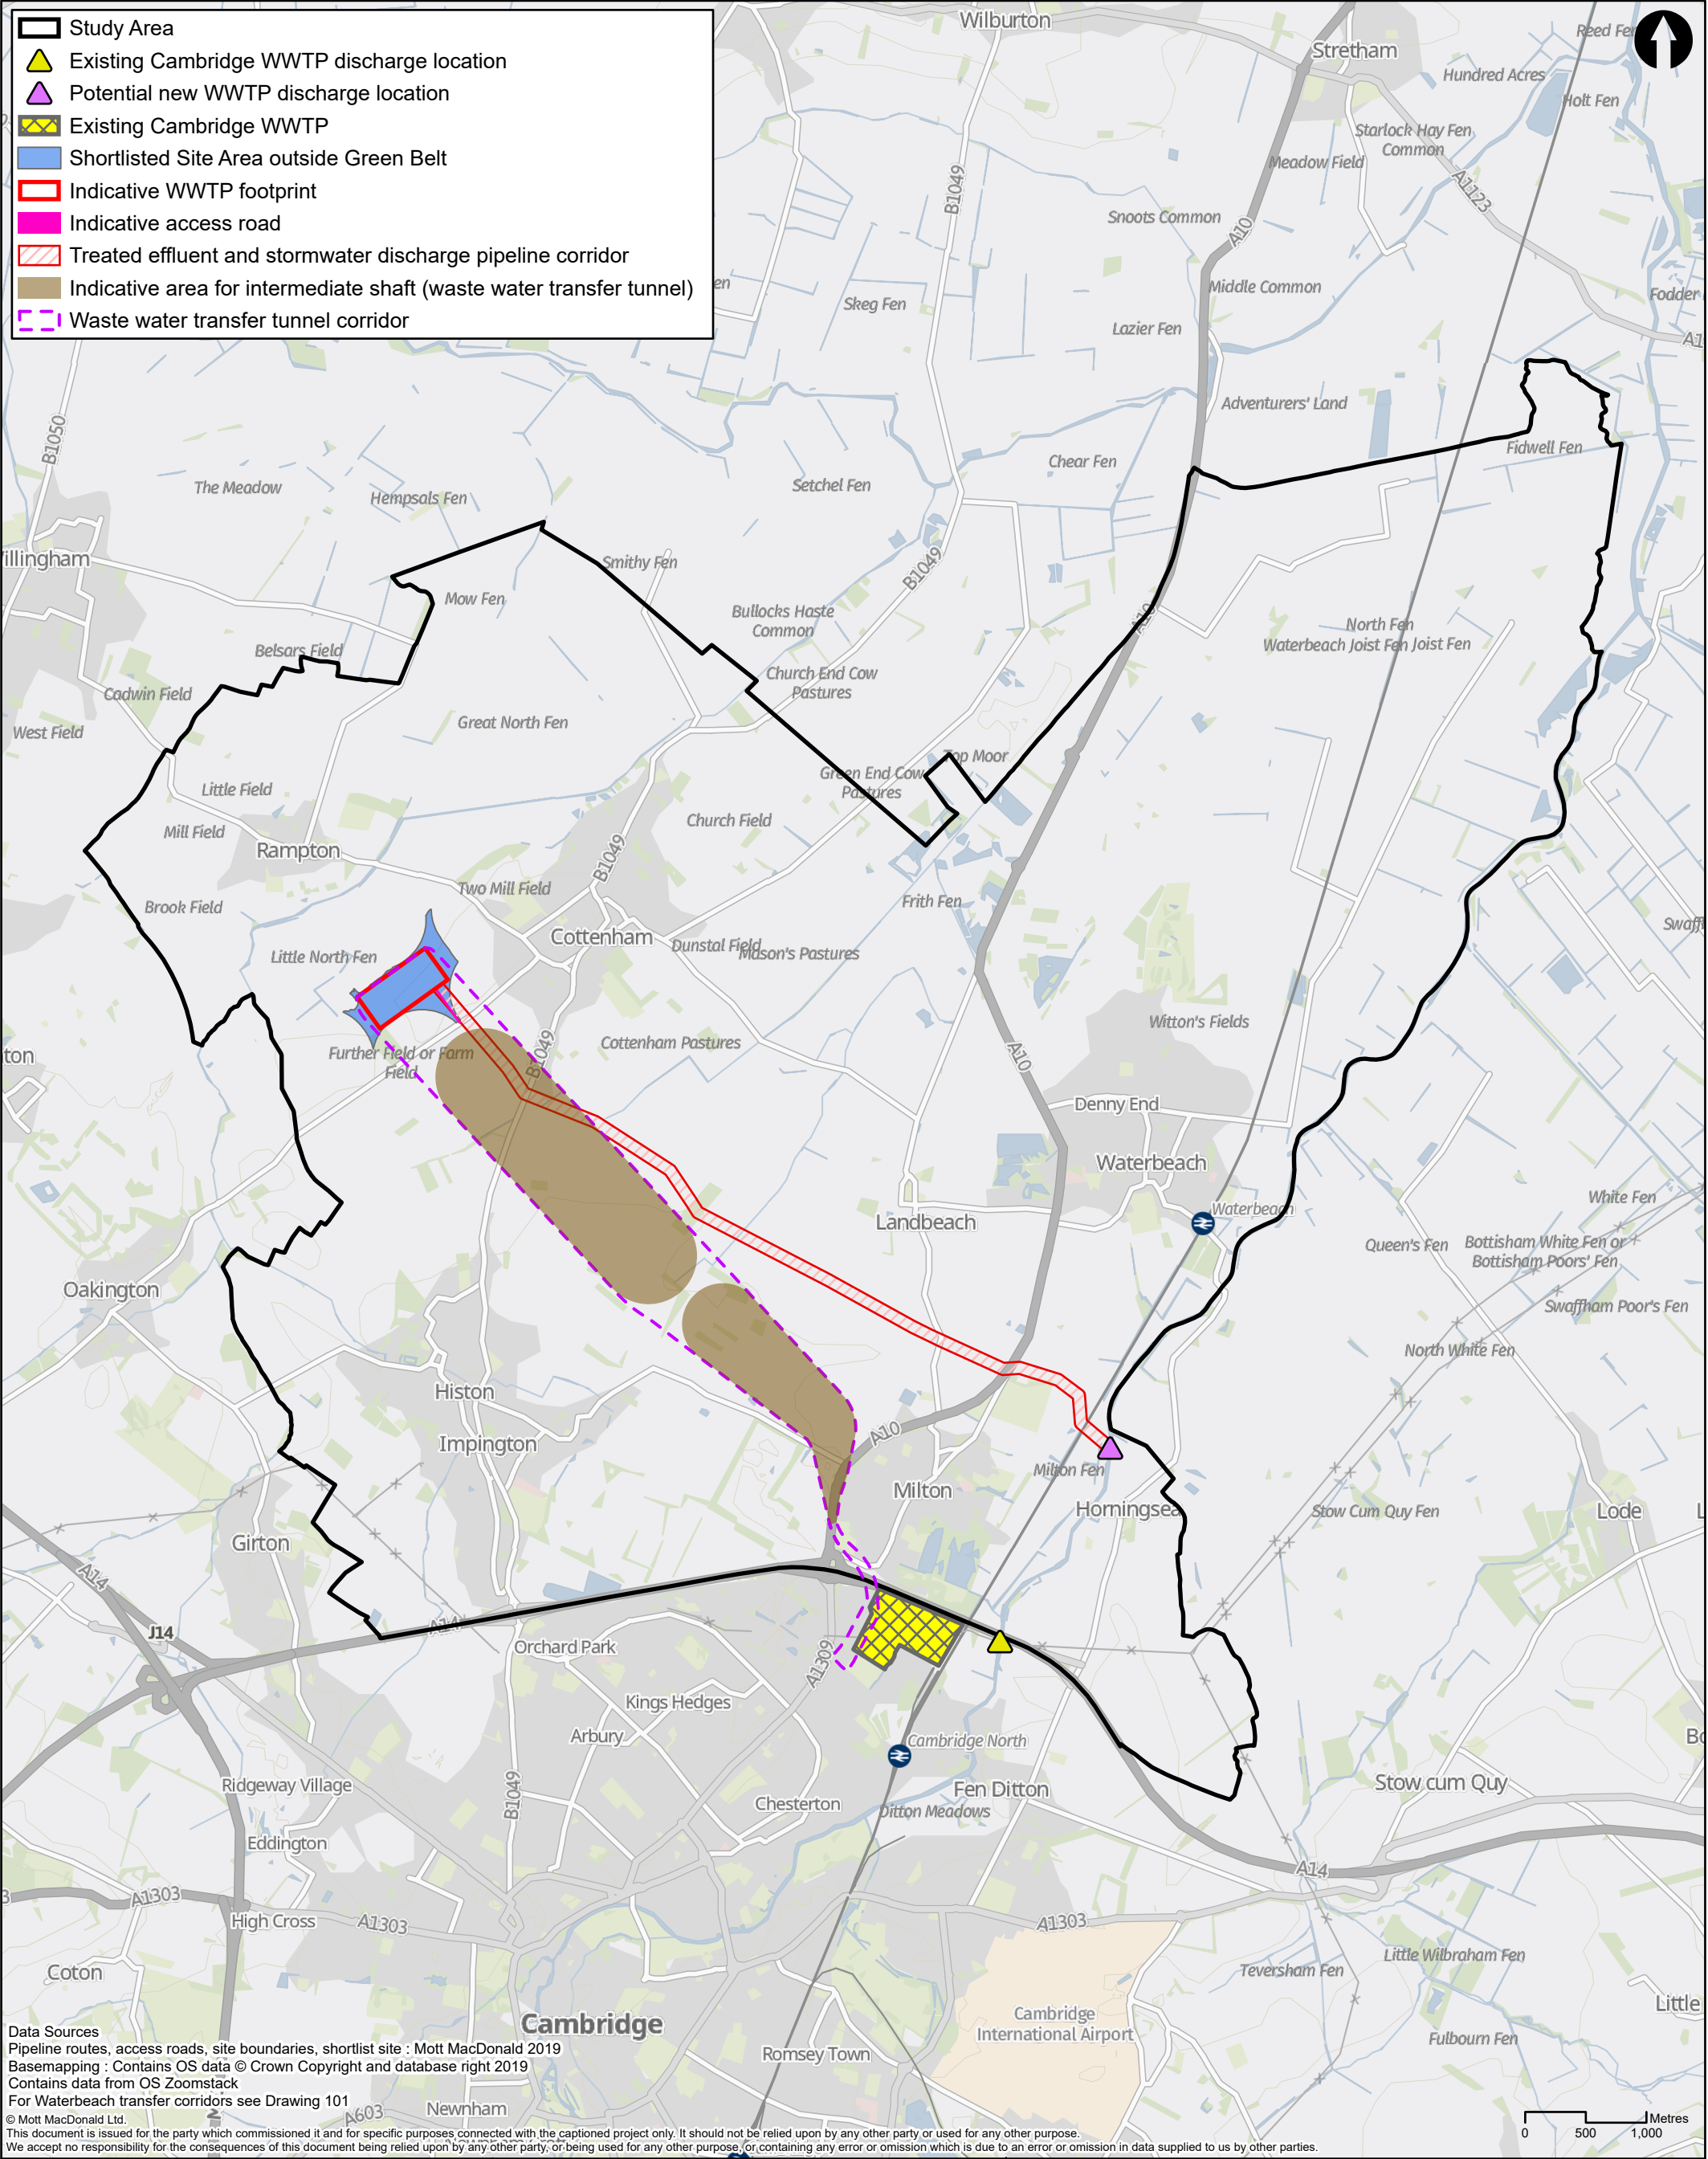

M M MOTT MACDONALD 22 Station Road Cambridge CB1 2JD United Kingdom T +44 (0)20 8774 2000 F +44 (0)20 8681 5706 W mottmac.com	Client anglianwater						Title Cambridge WWTP Relocation Project Site Selection Stage 3 Site Area C Location Plan	Drawn		N Critten																			
								Checked		M Rickard																			
								Approved		J Newton																			
								Scale at A3 1:50,000																					
<table><tr><th>Rev</th><th>Date</th><th>Drawn</th><th>Description</th><th>Ch'k'd</th><th>App'd</th></tr><tr><td>C</td><td>18/06/20</td><td>NC</td><td>Final</td><td>MR</td><td>JN</td></tr><tr><td></td><td></td><td></td><td></td><td></td><td></td></tr></table>							Rev	Date	Drawn	Description	Ch'k'd	App'd	C	18/06/20	NC	Final	MR	JN							Drawing Number		Security	Status	Rev
Rev	Date	Drawn	Description	Ch'k'd	App'd																								
C	18/06/20	NC	Final	MR	JN																								
							409071-MMD-00-XX-GIS-Y-0104		STD	PRE	C																		

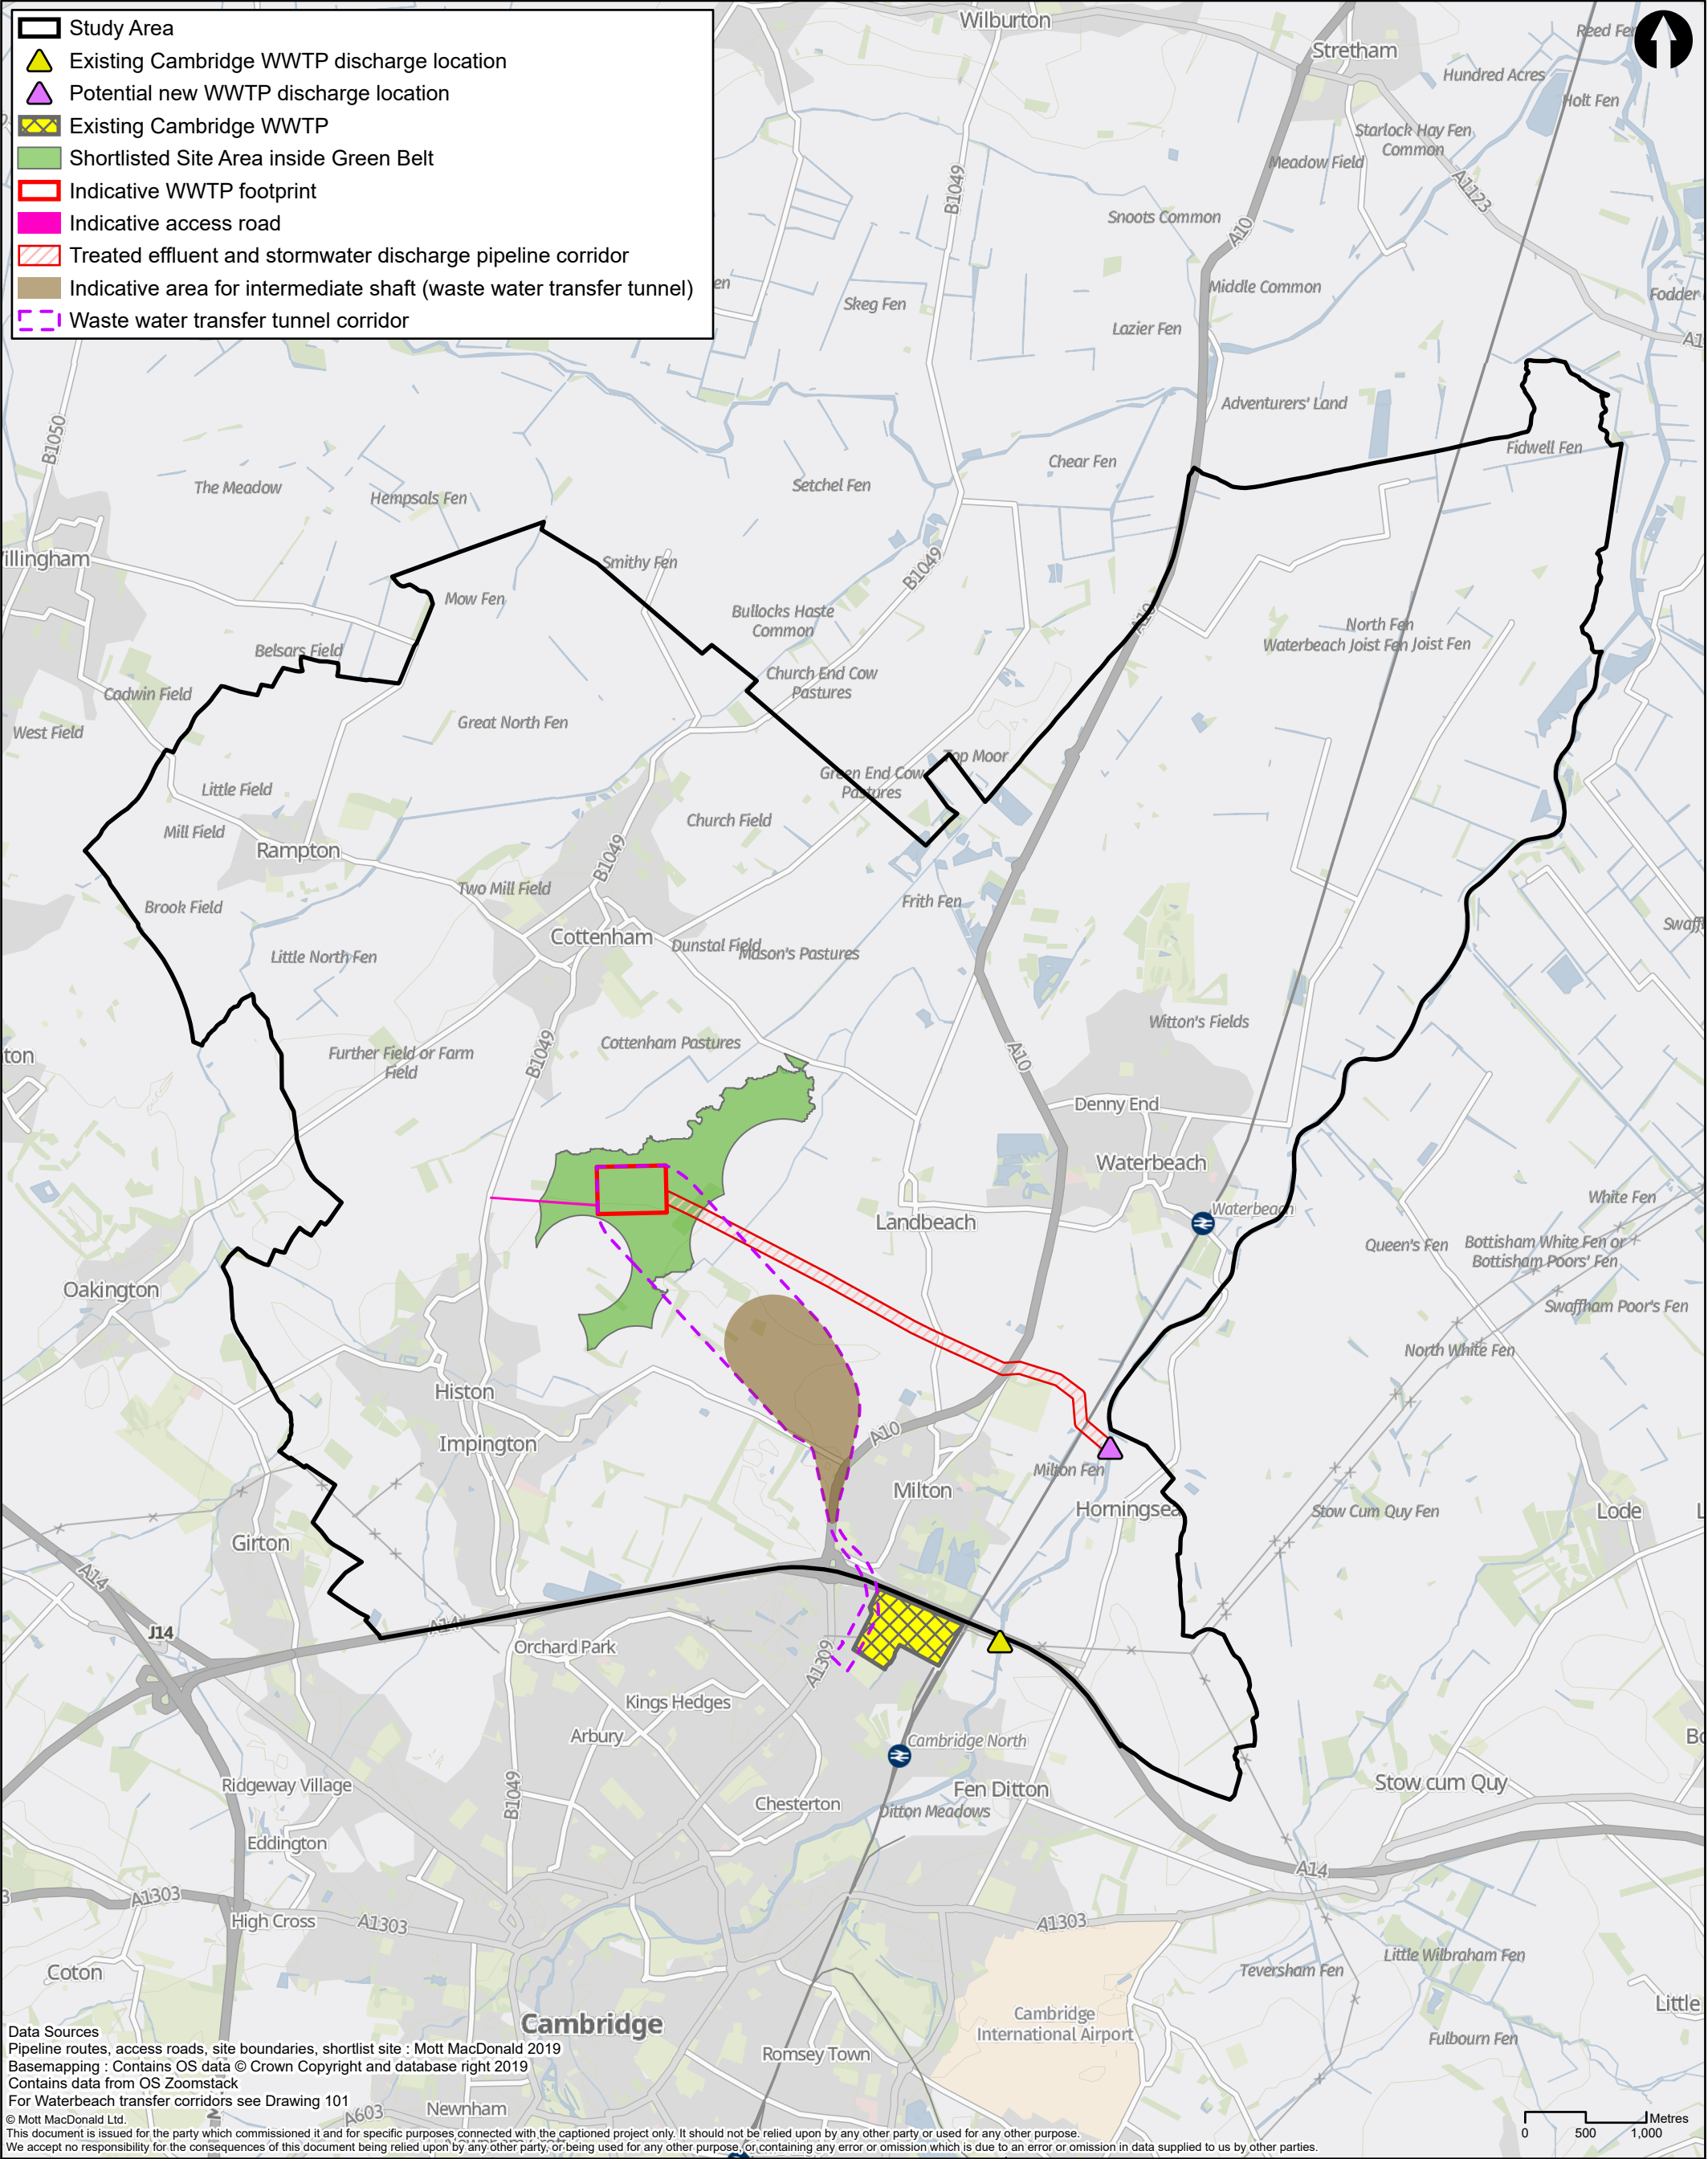



M M MOTT MACDONALD 22 Station Road Cambridge CB1 2JD United Kingdom T +44 (0)20 8774 2000 F +44 (0)20 8681 5706 W mottmac.com	Client anglianwater						Title Cambridge WWTP Relocation Project Site Selection Stage 3 Site Area H Location Plan			Drawn	N Critten	
										Checked	M Rickard	
										Approved	J Newton	
										Scale at A3 1:50,000		
	Rev	Date	Drawn	Description	Ch'k'd	App'd	Drawing Number 409071-MMD-00-XX-GIS-Y-0105			Security	Status	Rev
	C	18/06/20	NC	Final	MR	JN				STD	PRE	C

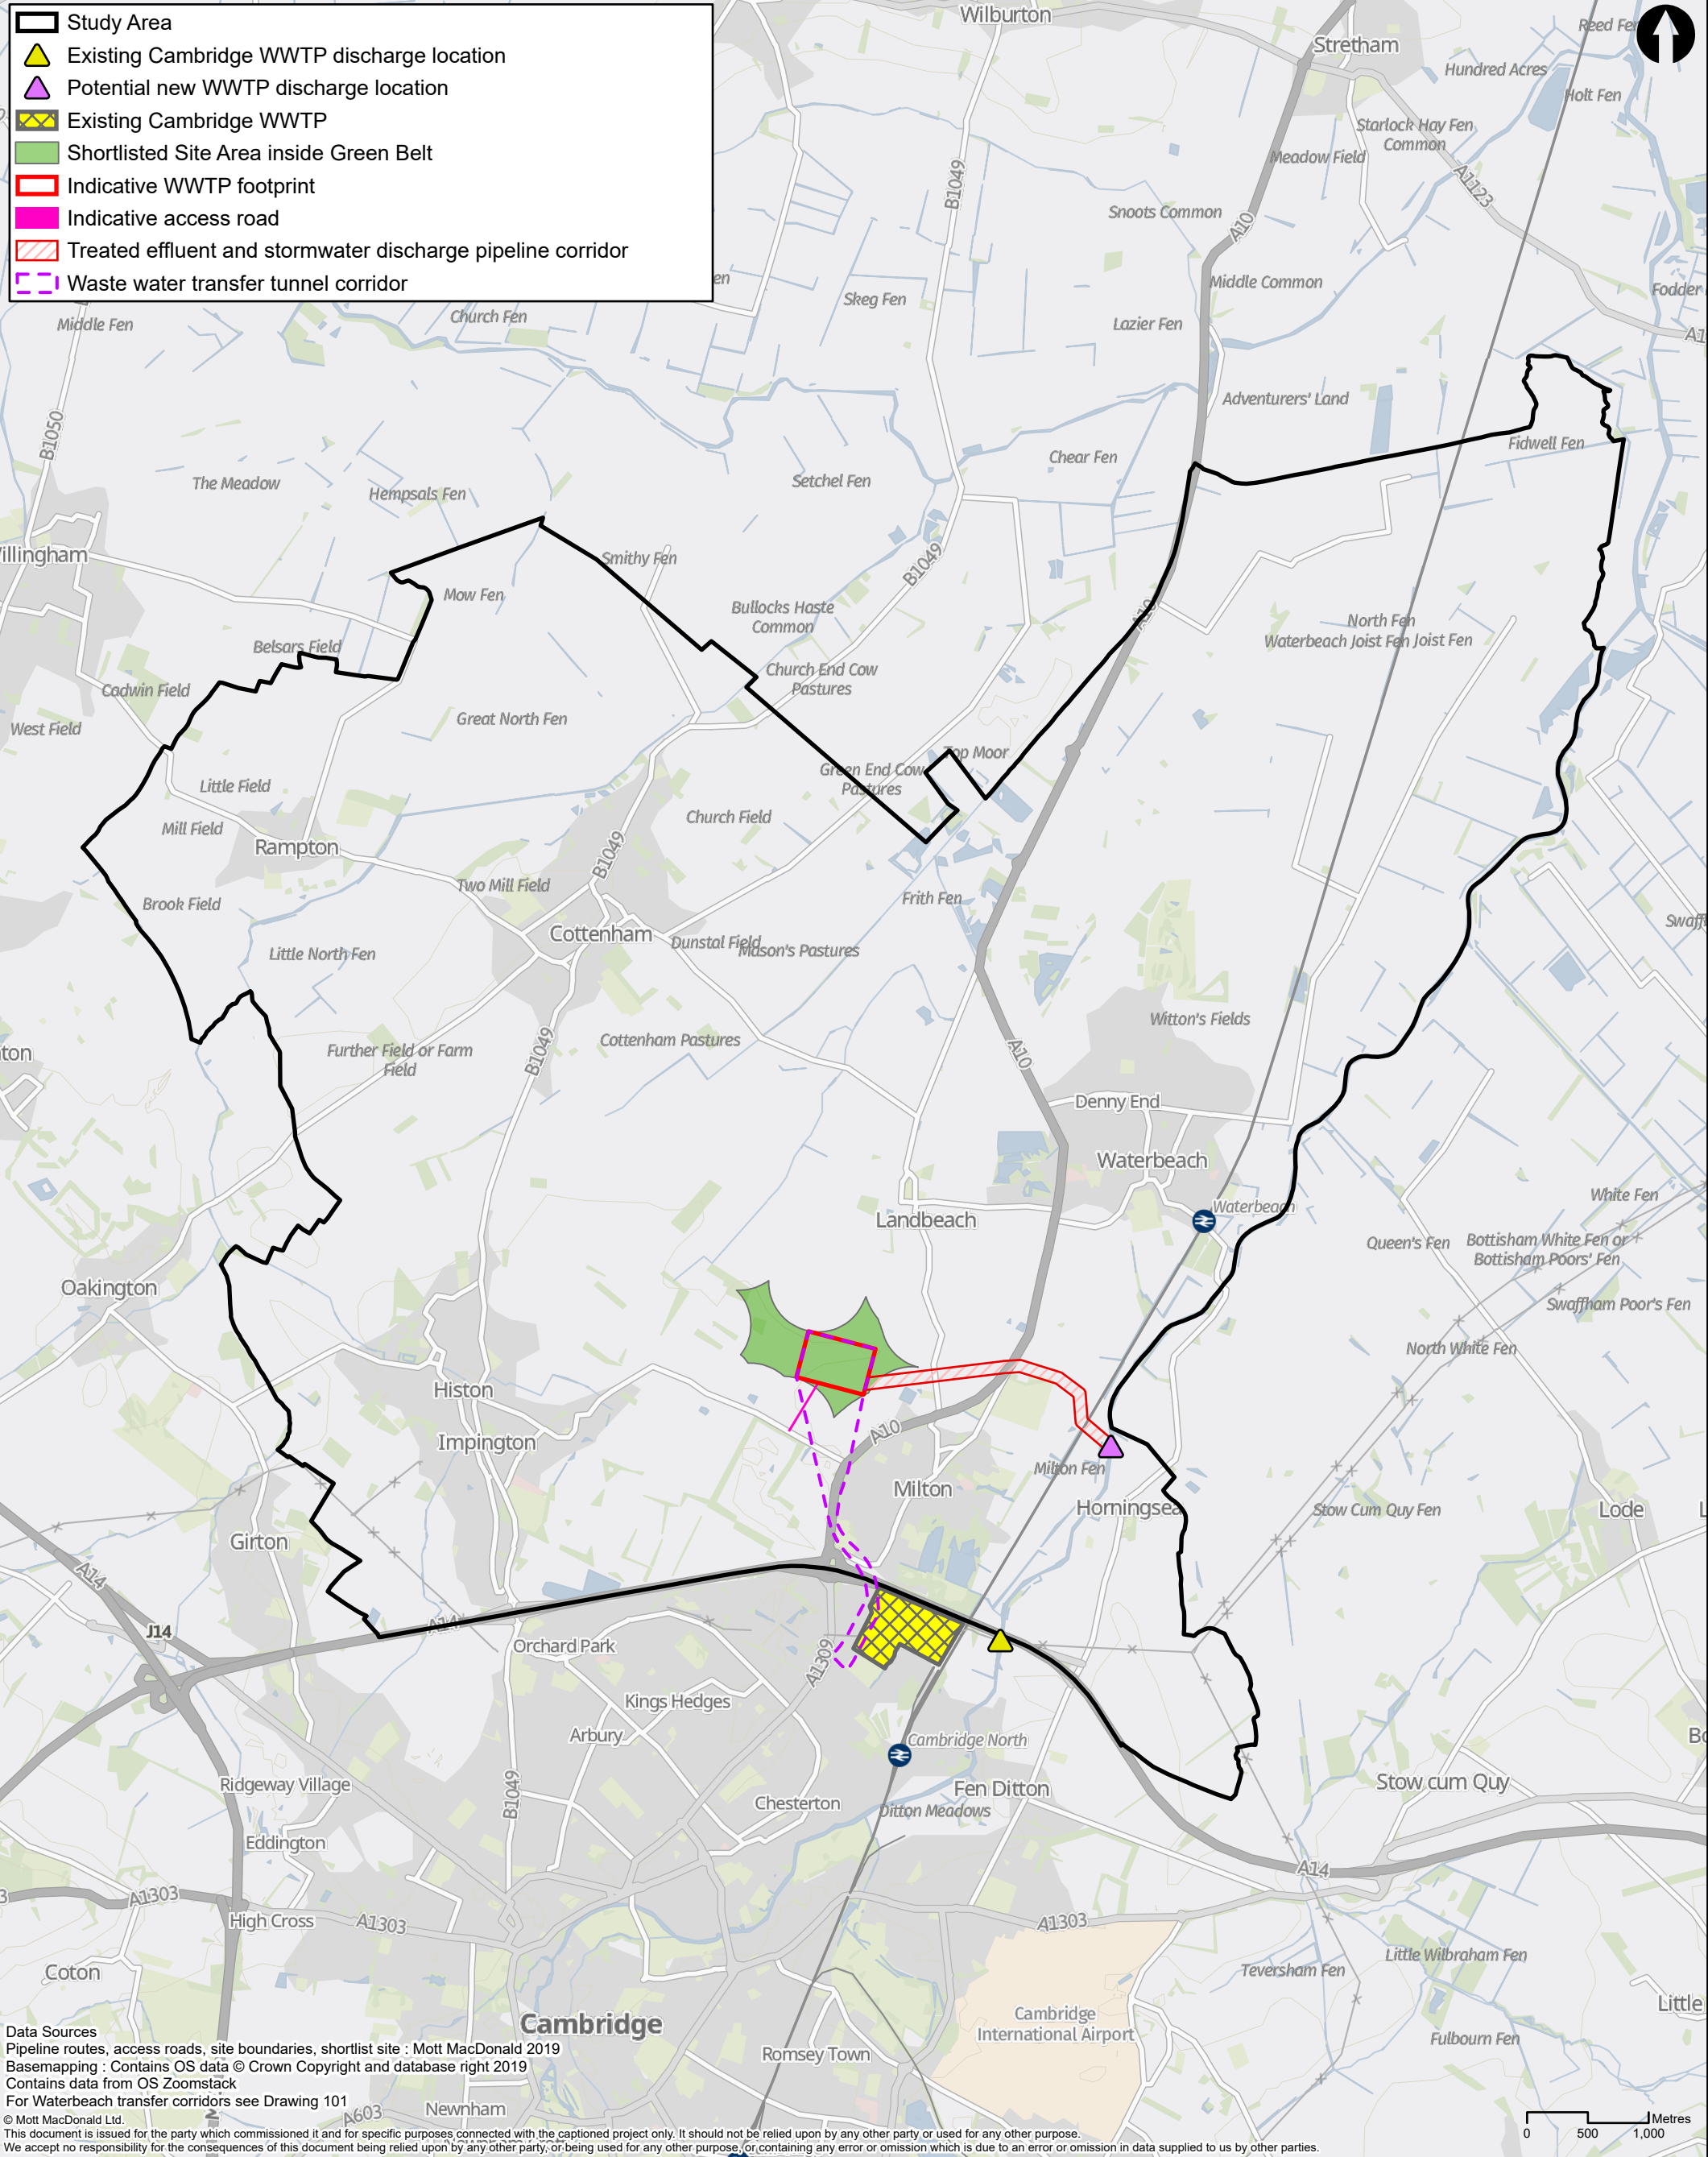


Data Sources
Pipeline routes, access roads, site boundaries, shortlist site : Mott MacDonald 2019
Basemapping : Contains OS data © Crown Copyright and database right 2019
Contains data from OS Zoomstack
For Waterbeach transfer corridors see Drawing 101
© Mott MacDonald Ltd.
This document is issued for the party which commissioned it and for specific purposes connected with the captioned project only. It should not be relied upon by any other party or used for any other purpose.
We accept no responsibility for the consequences of this document being relied upon by any other party, or being used for any other purpose, or containing any error or omission which is due to an error or omission in data supplied to us by other parties.

M M MOTT MACDONALD 22 Station Road Cambridge CB1 2JD United Kingdom T +44 (0)20 8774 2000 F +44 (0)20 8681 5706 W mottmac.com	Client anglianwater					Title Cambridge WWTP Relocation Project Site Selection Stage 3 Site Area I Location Plan		Drawn	N Critten		
								Checked	M Rickard		
								Approved	J Newton		
								Scale at A3 1:50,000			
	Rev	Date	Drawn	Description		Ch'k'd	App'd	Drawing Number 409071-MMD-00-XX-GIS-Y-0106		Security	Status
C	18/06/20	NC	Final		MR	JN	STD			PRE	C

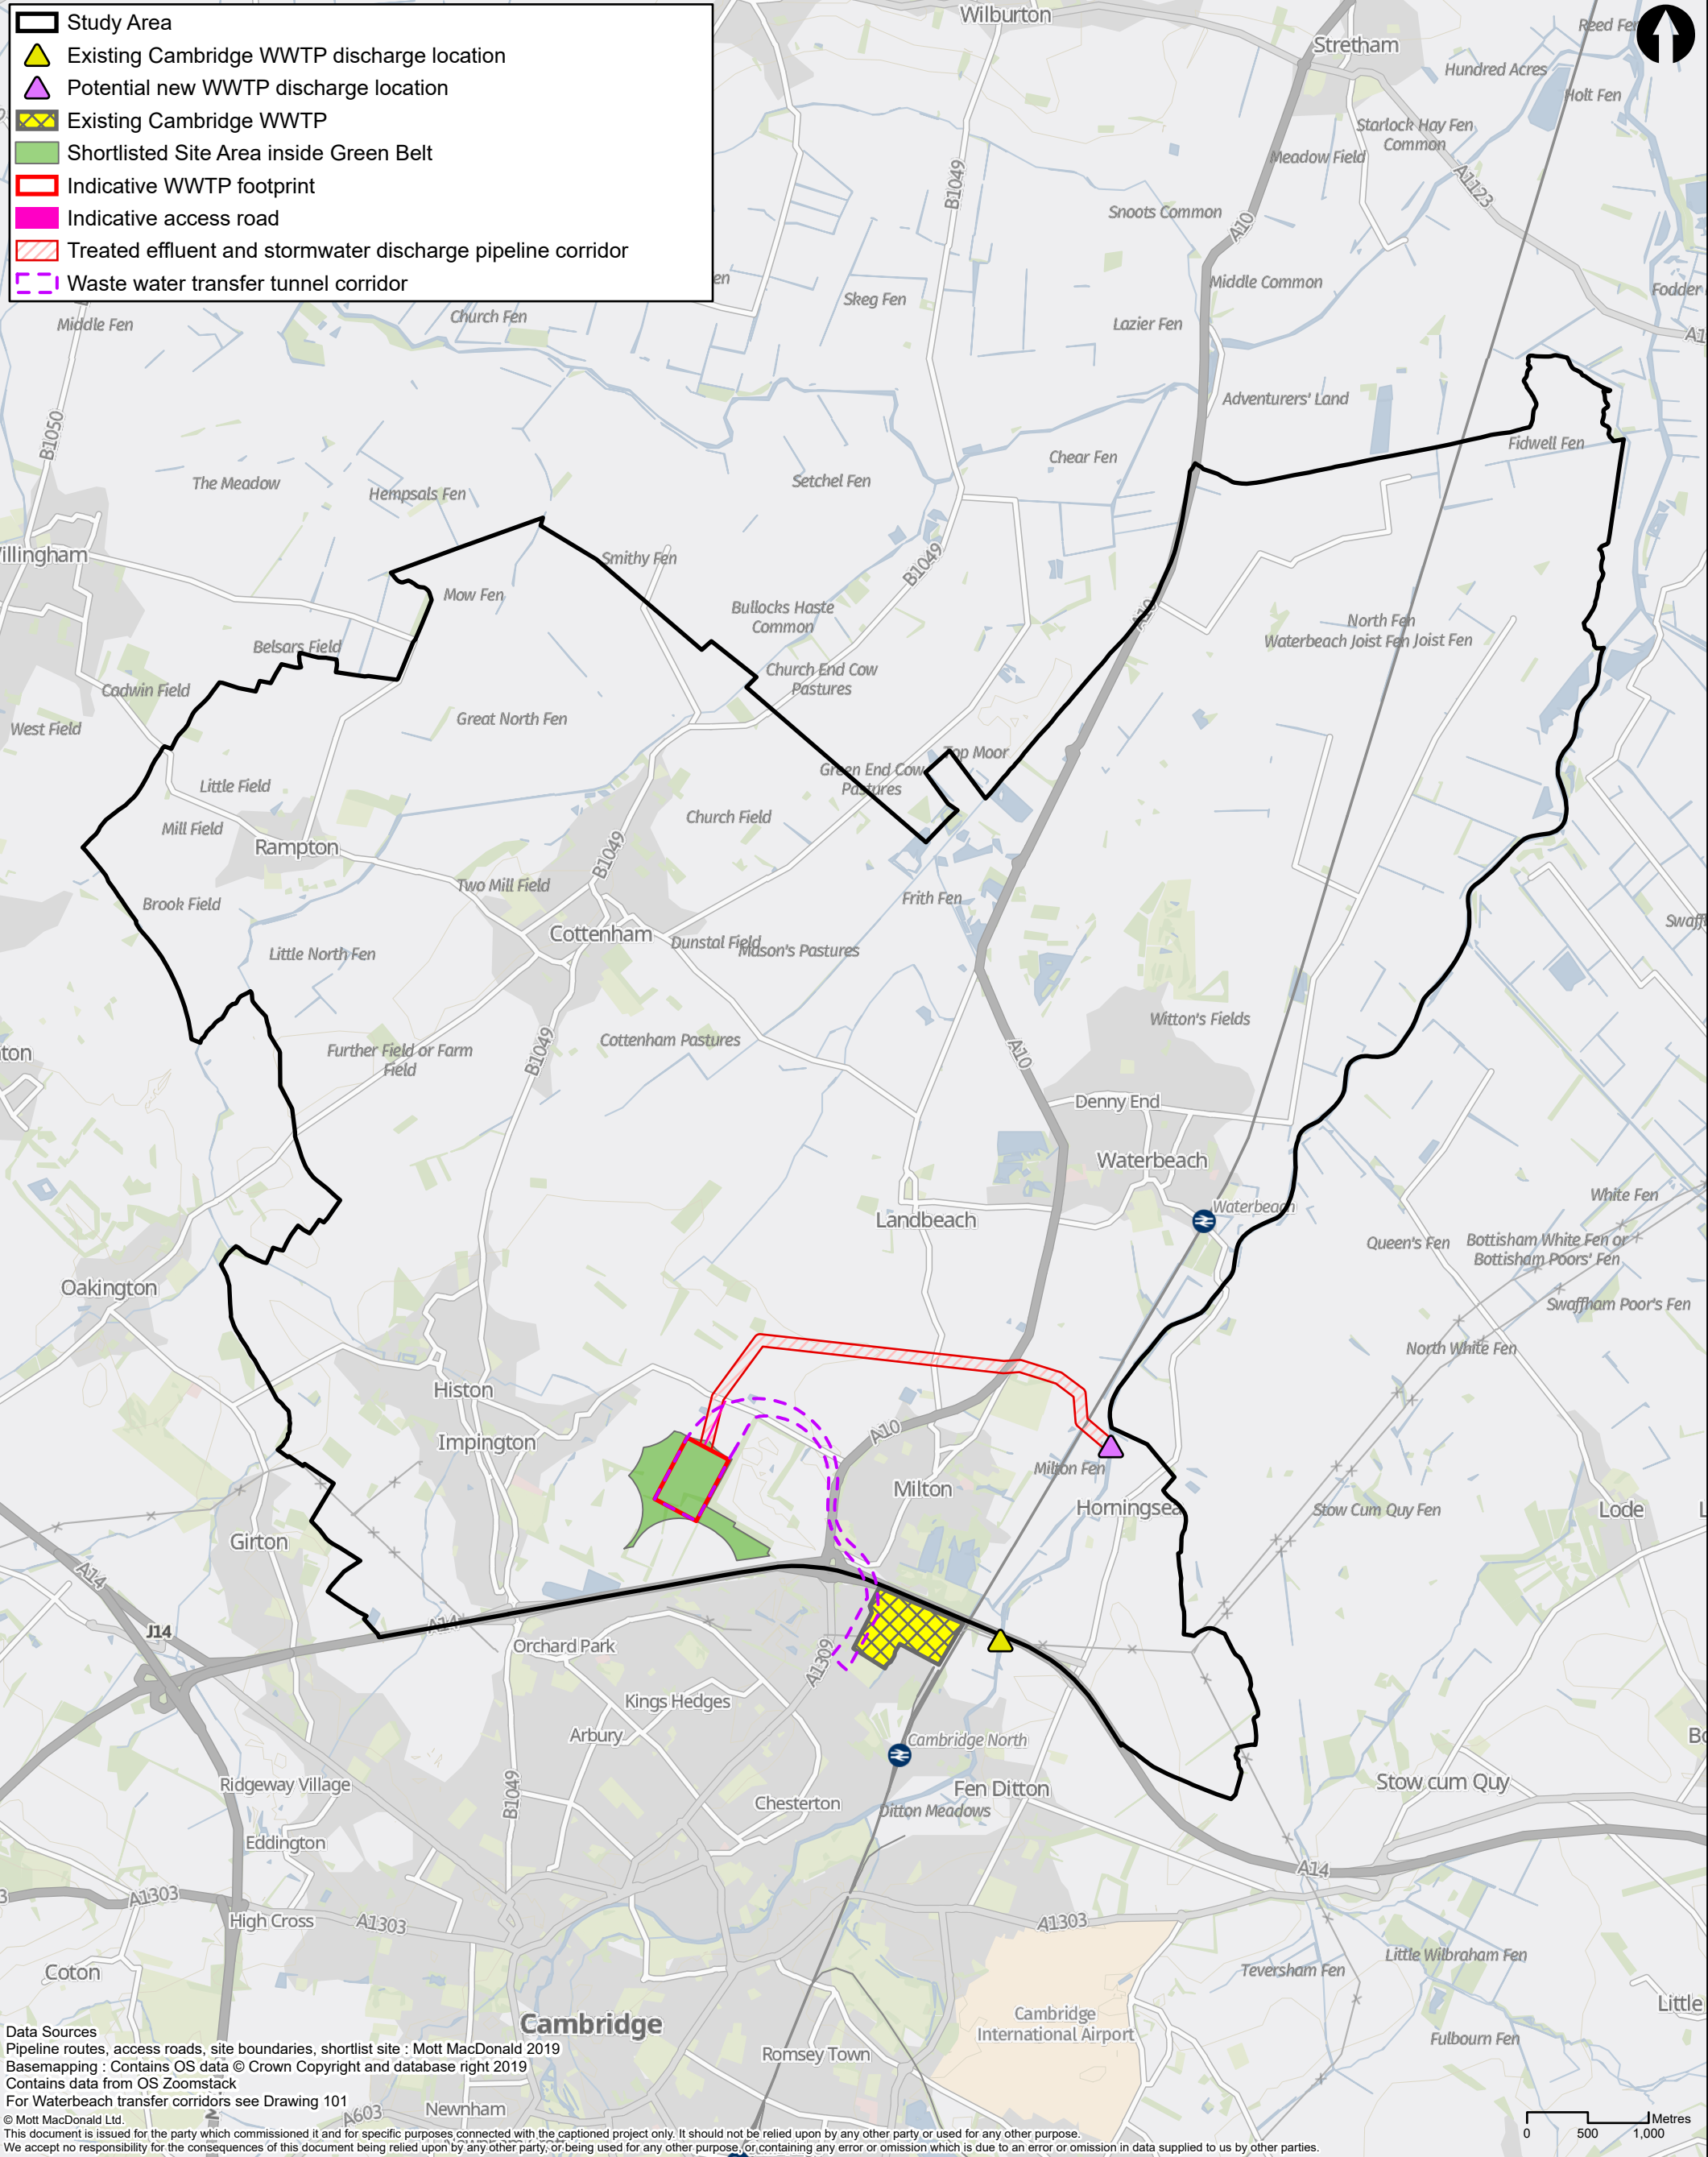

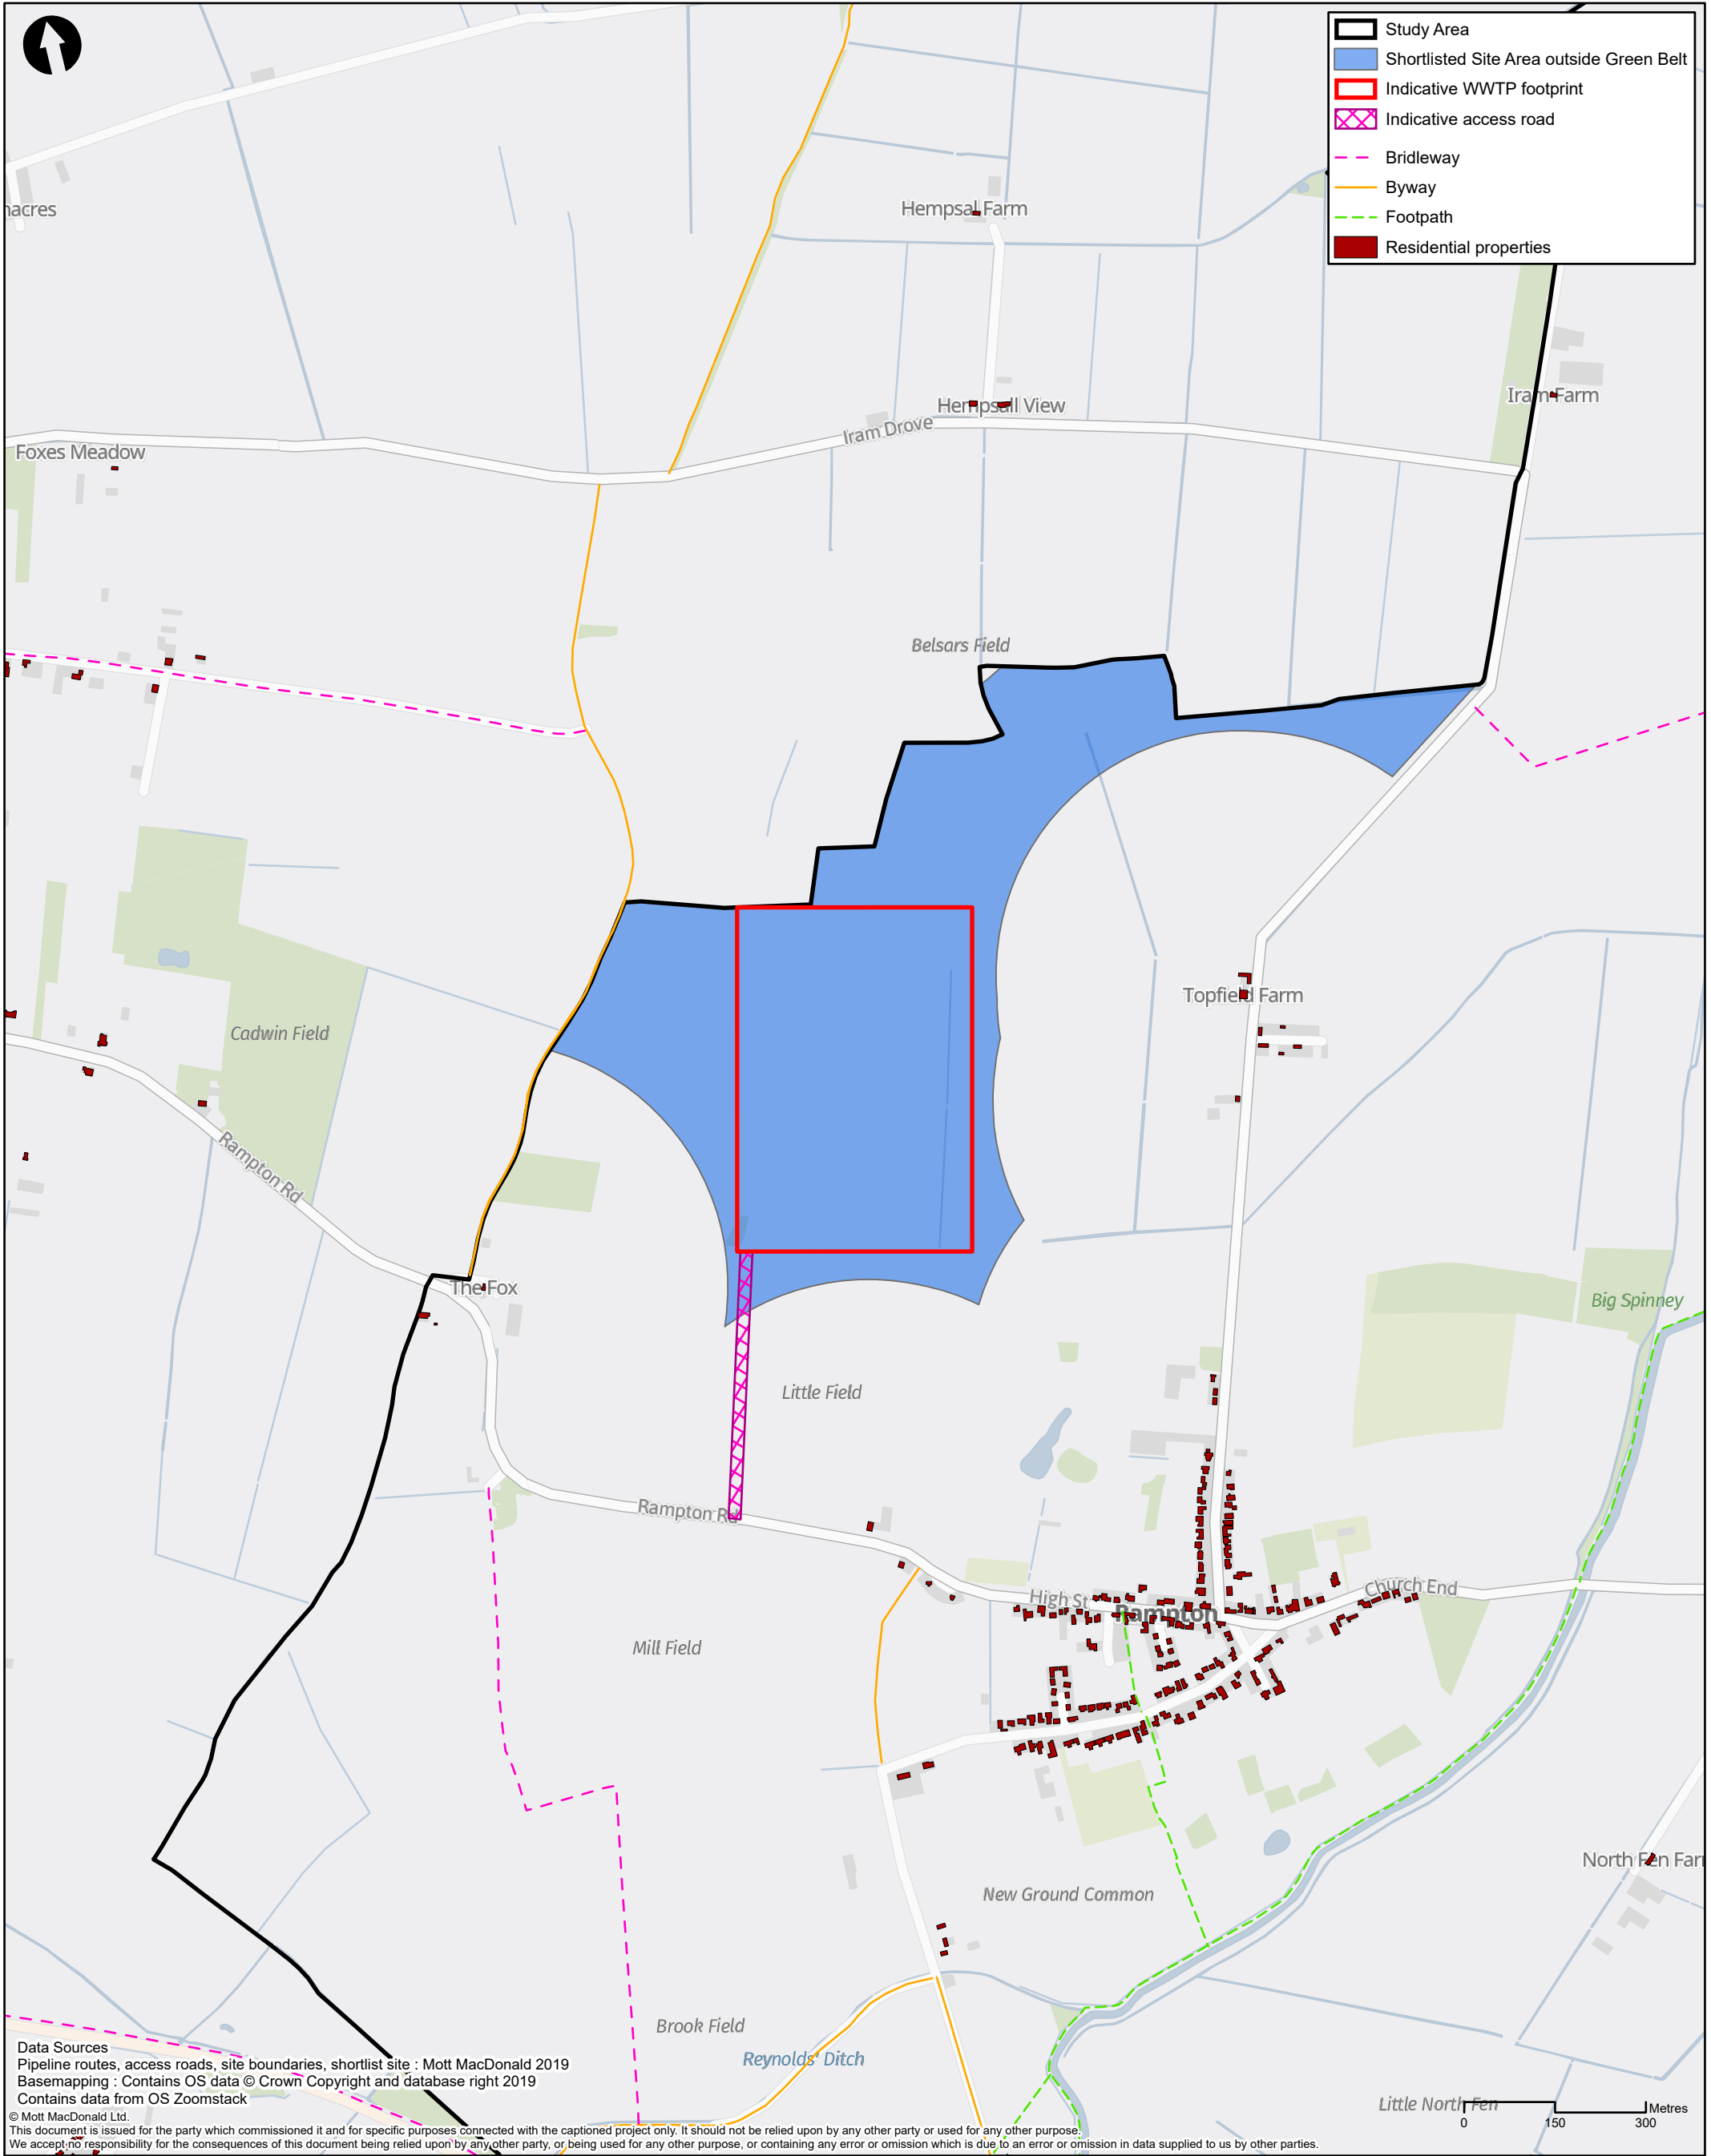


M M MOTT MACDONALD 22 Station Road Cambridge CB1 2JD United Kingdom T +44 (0)20 8774 2000 F +44 (0)20 8681 5706 W mottmac.com	Client						Title Cambridge WWTP Relocation Project Site Selection Stage 3 Site Area A Concept Design			Drawn	N Critten	
	anglianwater									Checked	M Rickard	
										Approved	J Newton	
	Rev	Date	Drawn	Description	Ch'k'd	App'd	Drawing Number 409071-MMD-00-XX-GIS-Y-0109			Security	Status	Rev
	C	18/06/20	NC	Final	MR	JN				STD	PRE	C

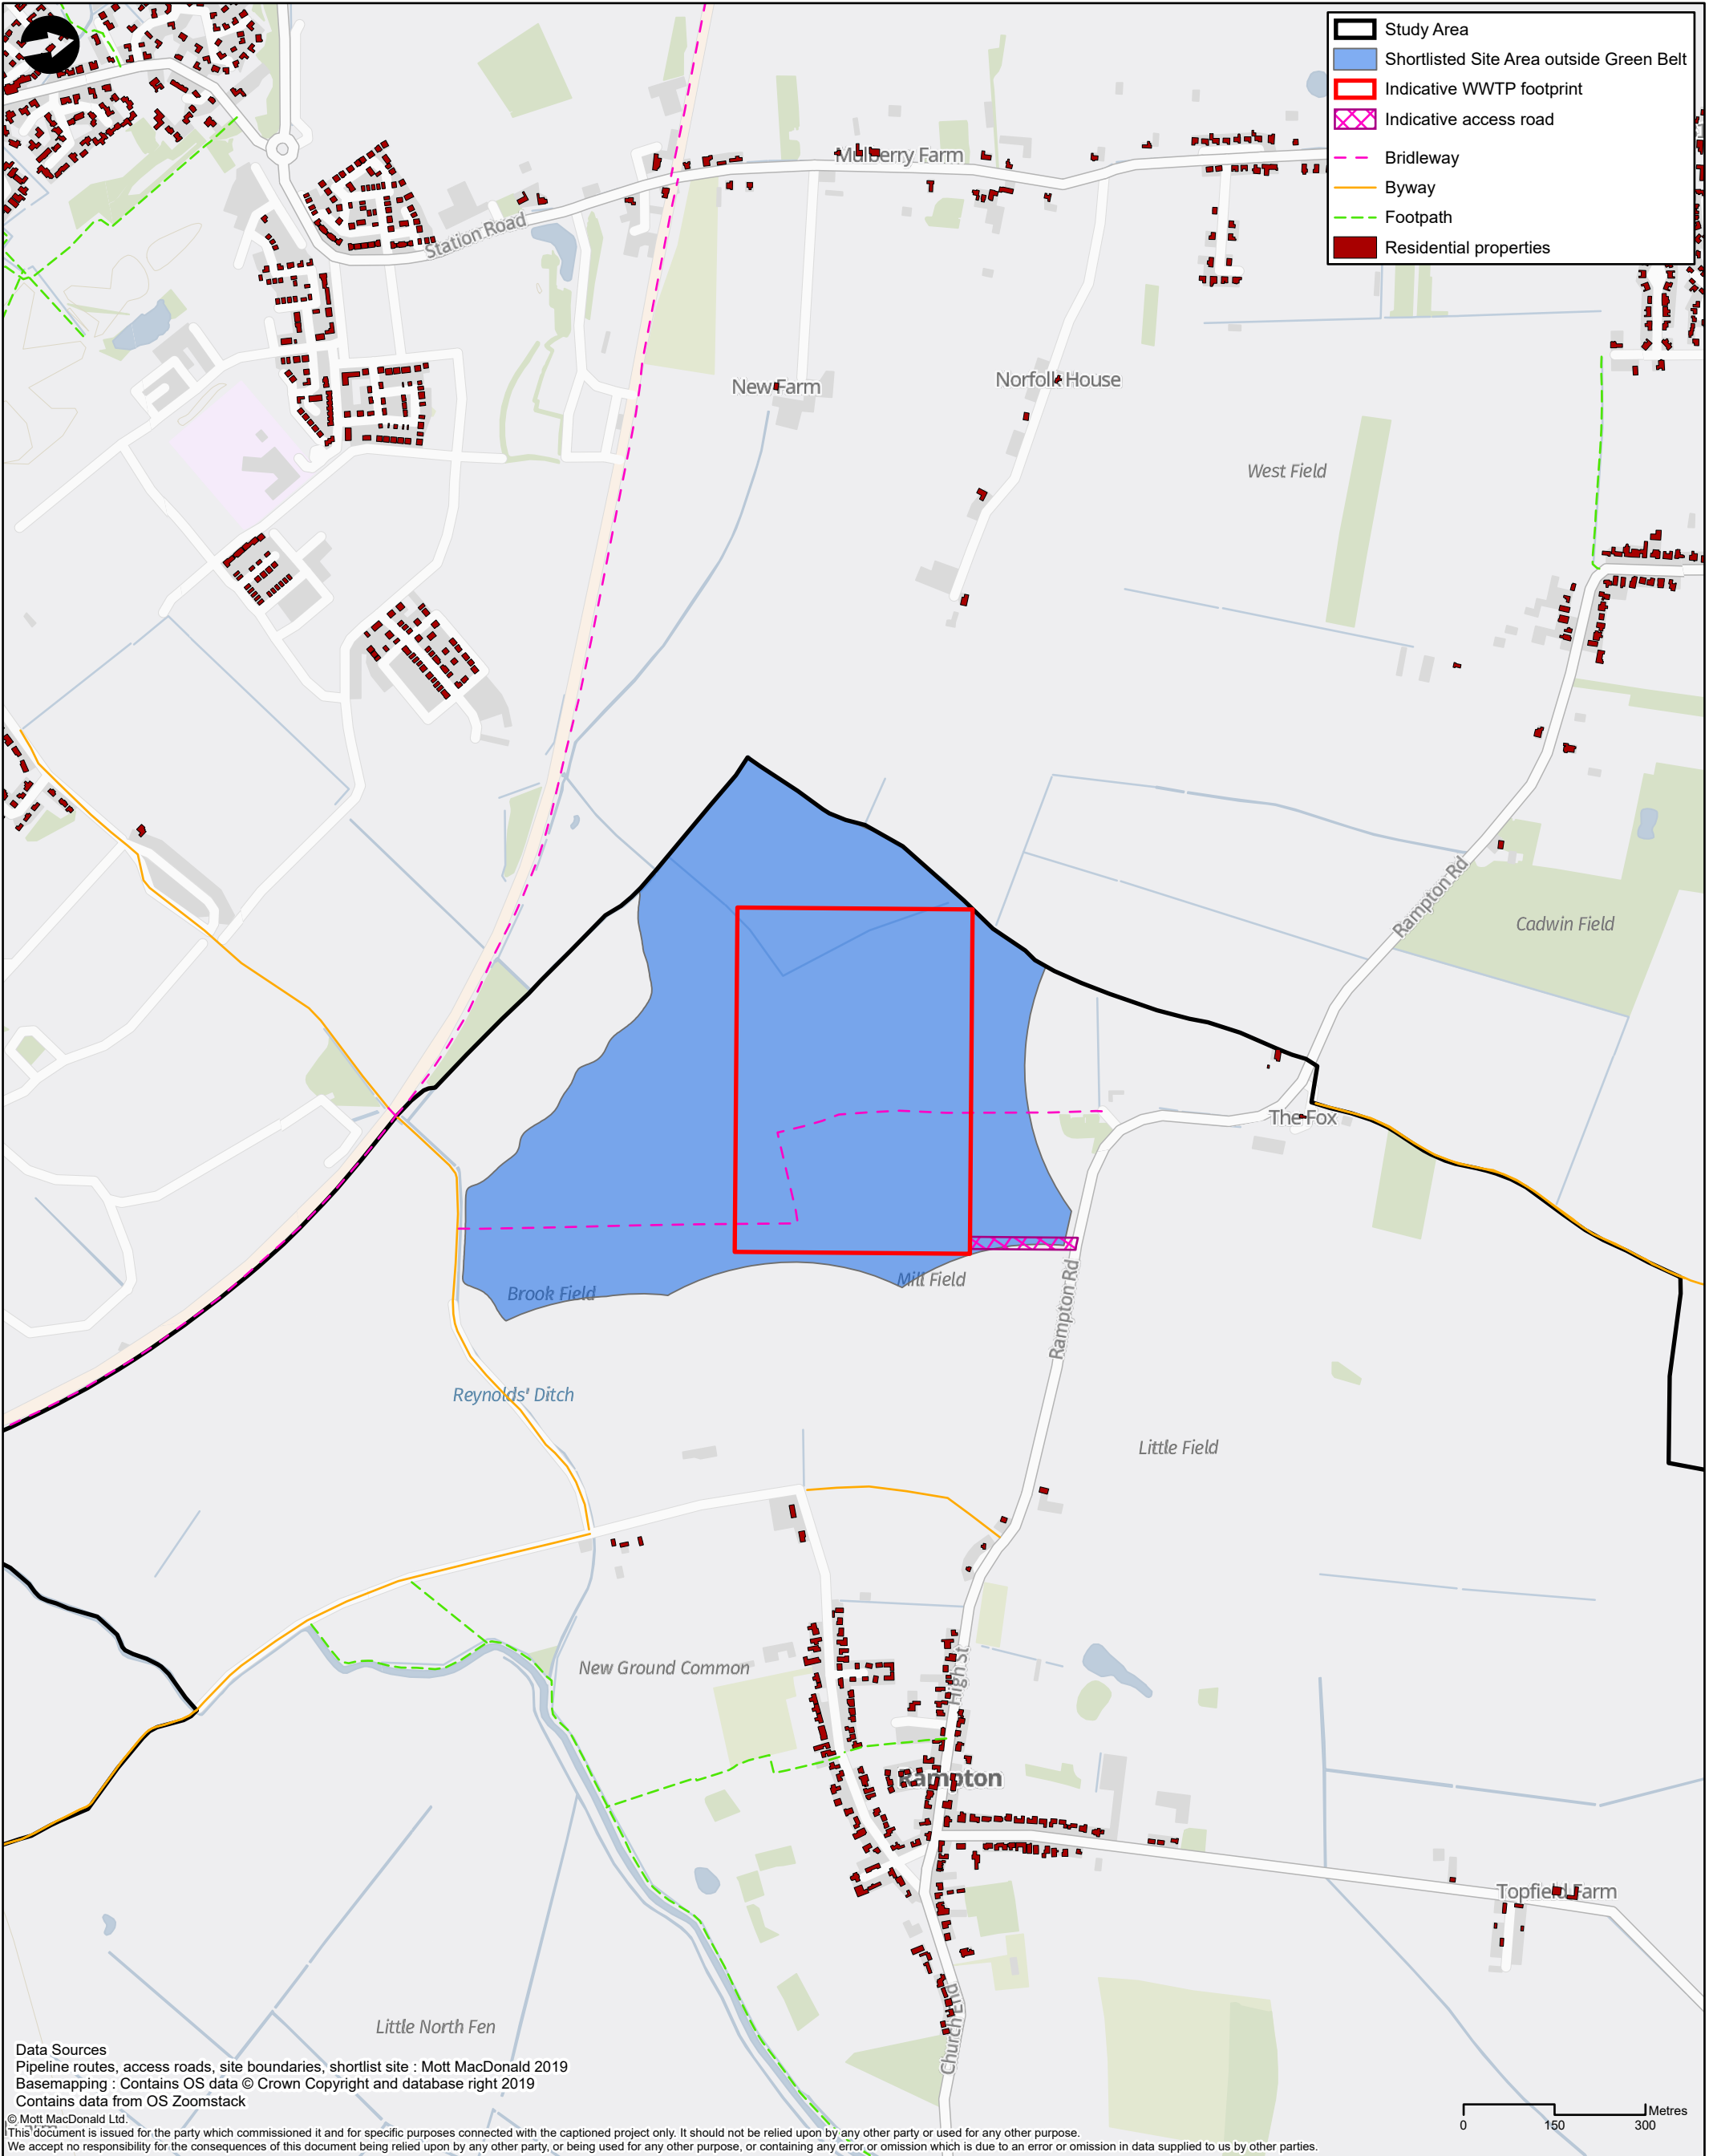


Data Sources
Pipeline routes, access roads, site boundaries, shortlist site : Mott MacDonald 2019
Basemapping : Contains OS data © Crown Copyright and database right 2019
Contains data from OS Zoomstack

© Mott MacDonald Ltd.
This document is issued for the party which commissioned it and for specific purposes connected with the captioned project only. It should not be relied upon by any other party or used for any other purpose.
We accept no responsibility for the consequences of this document being relied upon by any other party, or being used for any other purpose, or containing any error or omission which is due to an error or omission in data supplied to us by other parties.


M M MOTT MACDONALD 22 Station Road Cambridge CB1 2JD United Kingdom T +44 (0)20 8774 2000 F +44 (0)20 8681 5706 W mottmac.com	Client anglianwater					Title Cambridge WWTP Relocation Project Site Selection Stage 3 Site Area B Concept Design			Drawn	N Critten	
									Checked	M Rickard	
									Approved	J Newton	
	Scale at A3 1:10,000										
	Rev	Date	Drawn	Description	Ch'k'd	App'd	Drawing Number 409071-MMD-00-XX-GIS-Y-0110			Security	Status
C	18/06/20	NC	Final	MR	JN	STD				PRE	C

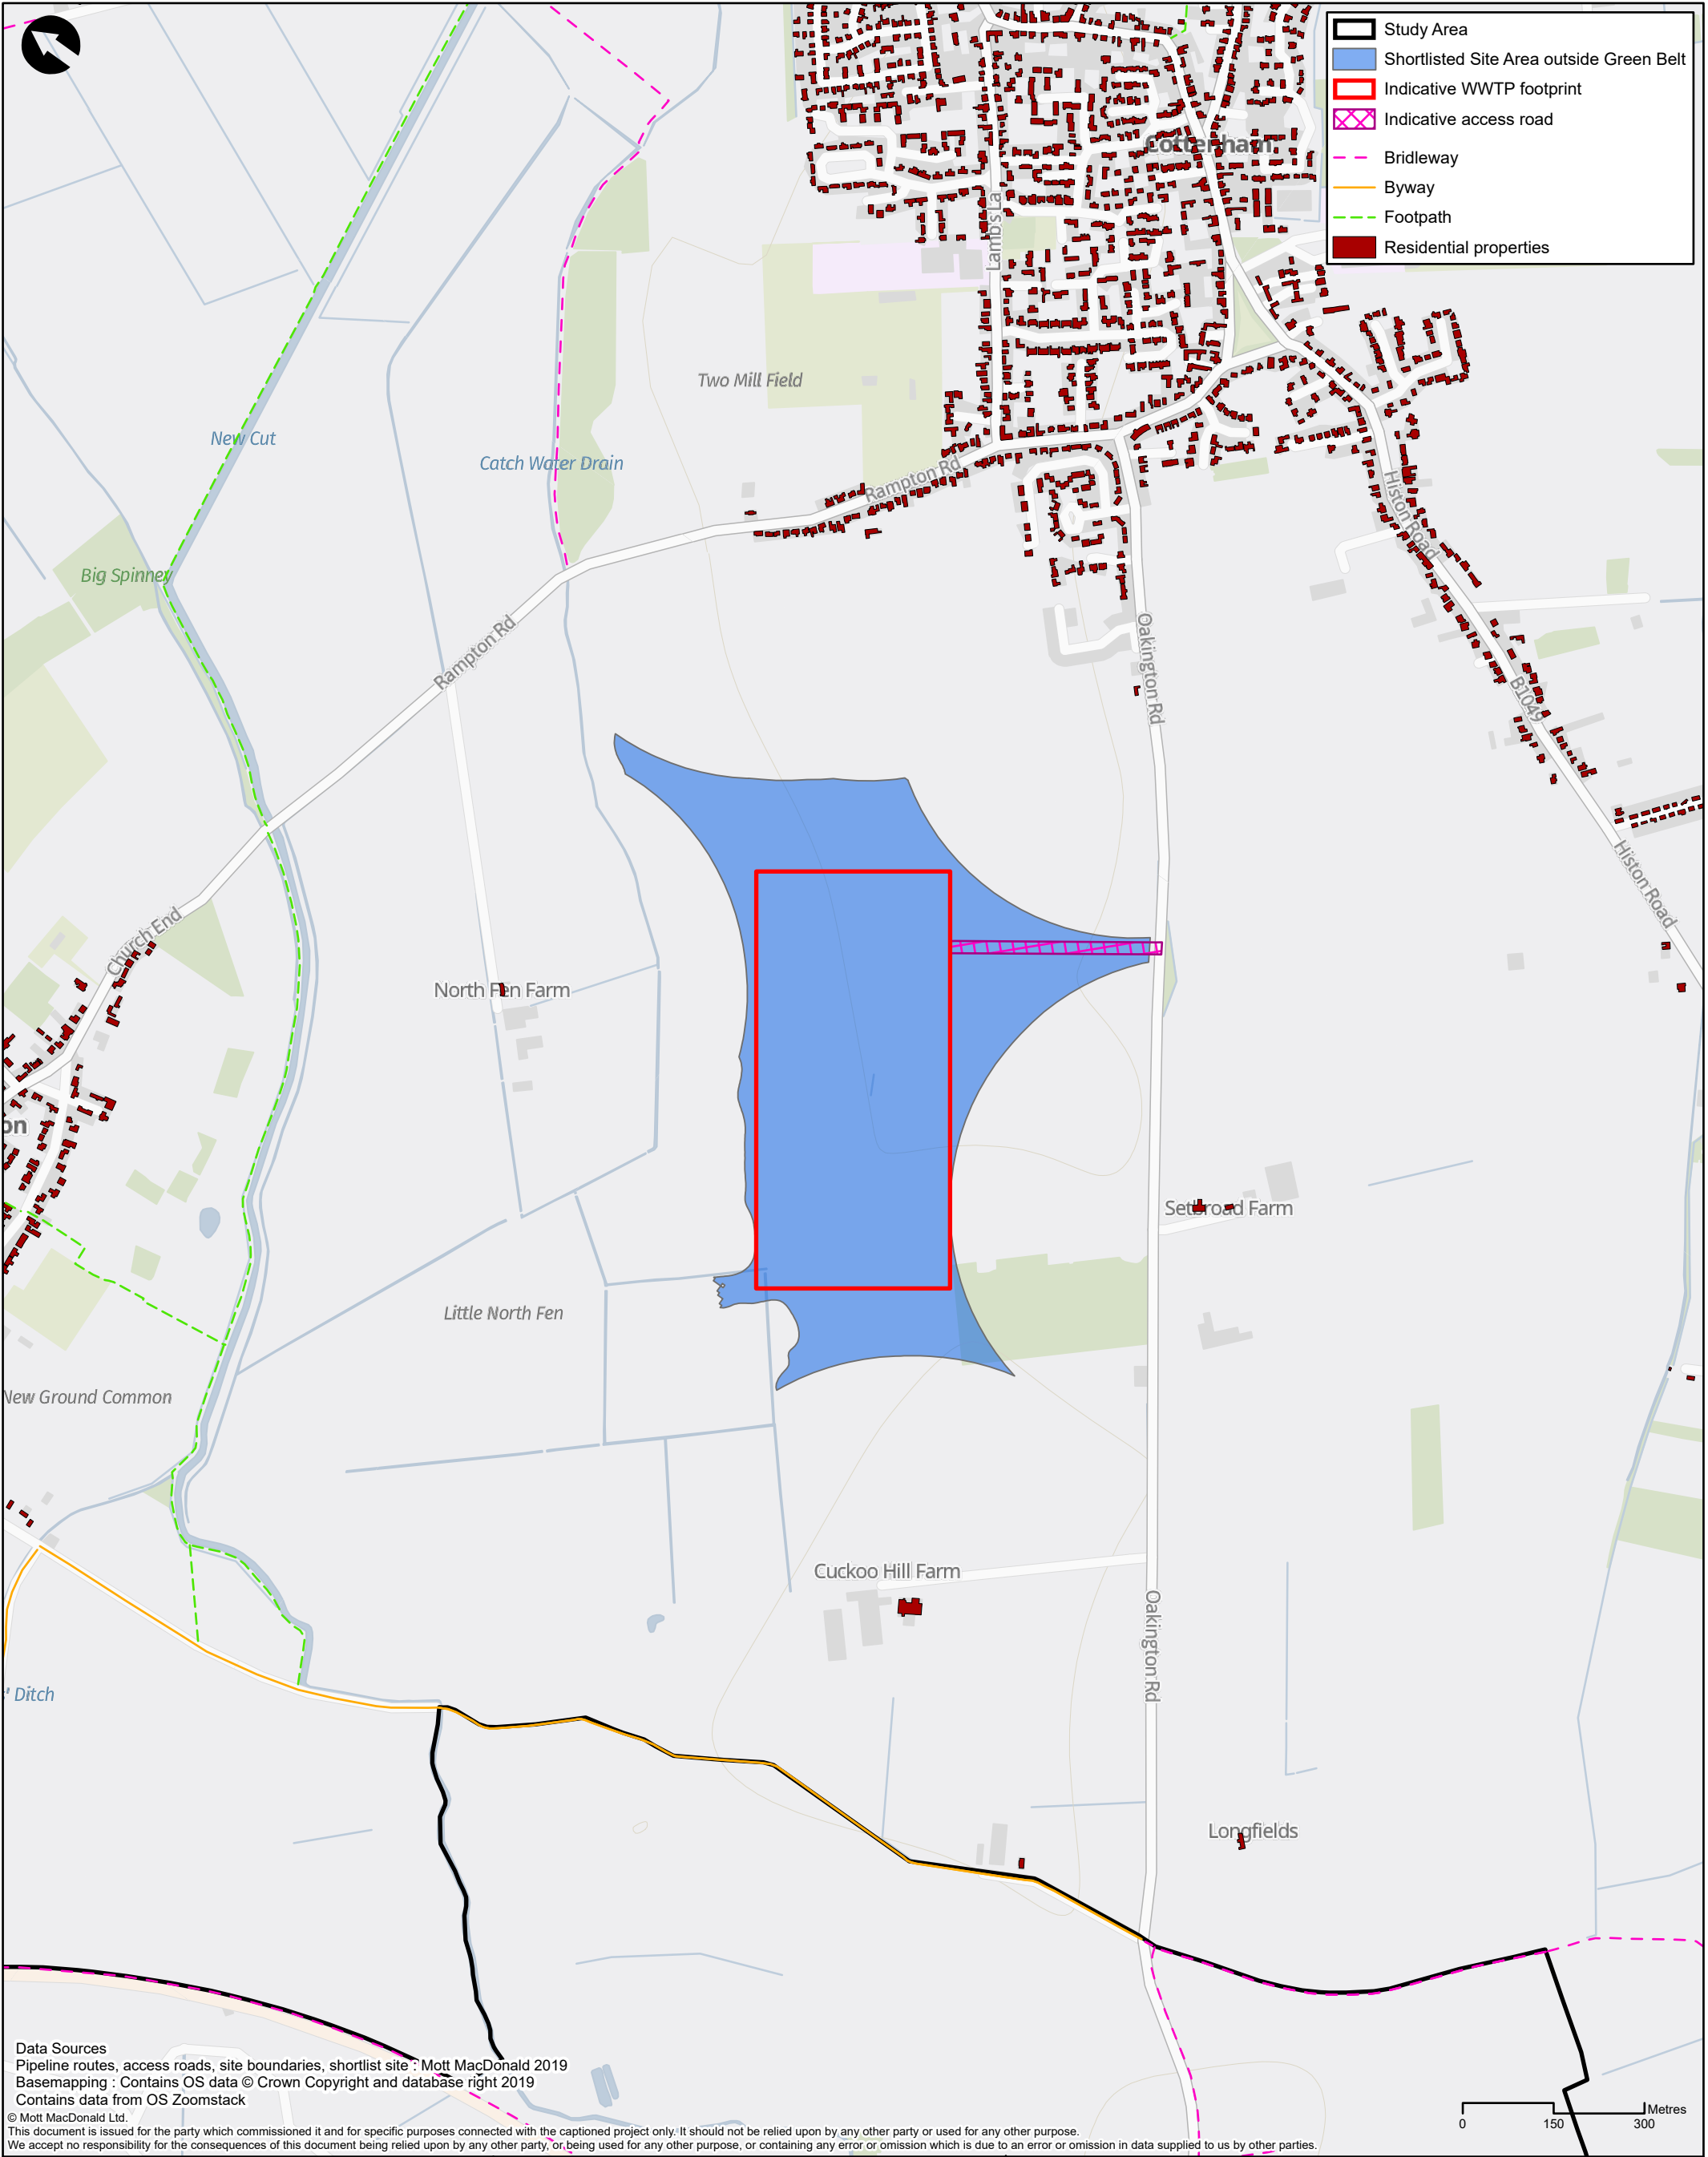

M M MOTT MACDONALD 22 Station Road Cambridge CB1 2JD United Kingdom T +44 (0)20 8774 2000 F +44 (0)20 8681 5706 W mottmac.com	Client anglianwater					Title Cambridge WWTP Relocation Project Site Selection Stage 3 Site Area C Concept Design			Drawn	N Critten																			
	<table><tr><td>Rev</td><td>Date</td><td>Drawn</td><td>Description</td><td>Ch'k'd</td><td>App'd</td></tr><tr><td>C</td><td>18/06/20</td><td>NC</td><td>Final</td><td>MR</td><td>JN</td></tr><tr><td></td><td></td><td></td><td></td><td></td><td></td></tr></table>								Rev	Date	Drawn	Description	Ch'k'd	App'd	C	18/06/20	NC	Final	MR	JN							Checked	M Rickard	
									Rev	Date	Drawn	Description	Ch'k'd	App'd															
									C	18/06/20	NC	Final	MR	JN															
Approved	J Newton																												
					Scale at A3 1:10,000																								
					Drawing Number 409071-MMD-00-XX-GIS-Y-0111			Security STD	Status PRE	Rev C																			

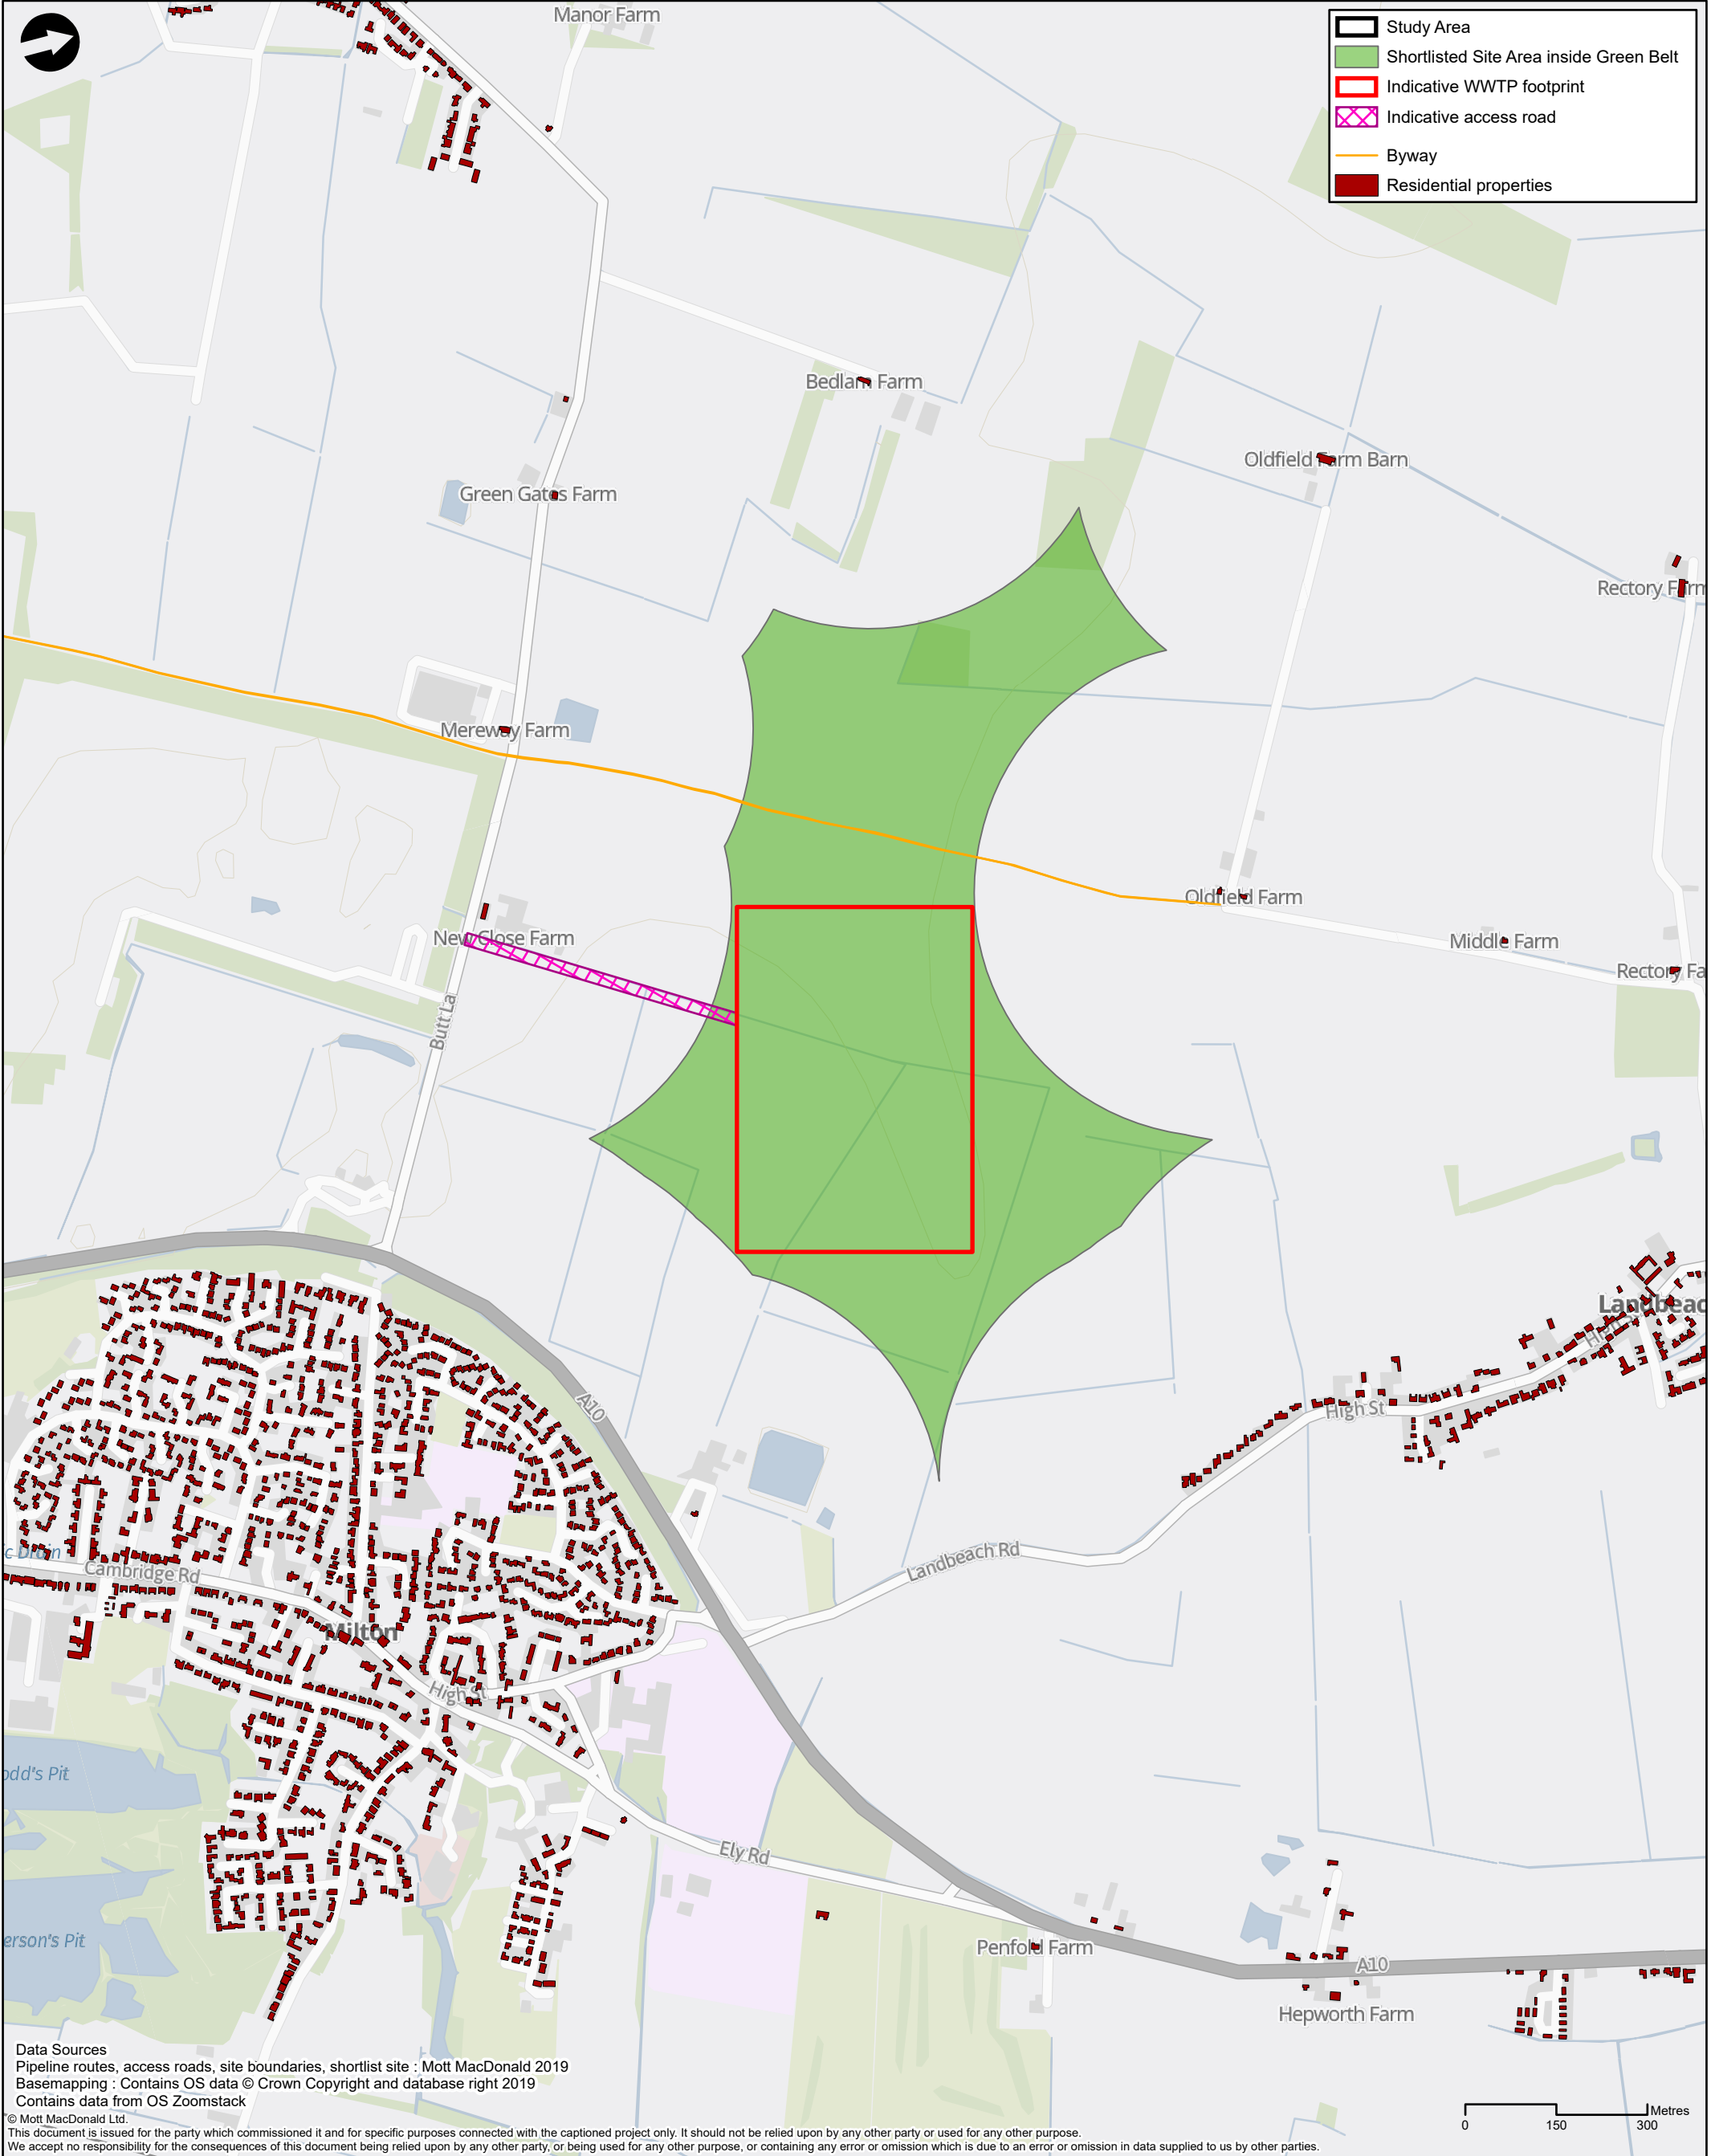


M M MOTT MACDONALD 22 Station Road Cambridge CB1 2JD United Kingdom T +44 (0)20 8774 2000 F +44 (0)20 8681 5706 W mottmac.com	Client anglianwater					Title Cambridge WWTP Relocation Project Site Selection Stage 3 Site Area I Concept Design		Drawn	N Critten	
								Checked	M Rickard	
								Approved	J Newton	
	Scale at A3 1:10,000									
	Rev	Date	Drawn	Description	Ch'k'd	App'd	Drawing Number 409071-MMD-00-XX-GIS-Y-0113		Security	Status
C	18/06/20	NC	Final	MR	JN	STD			PRE	C

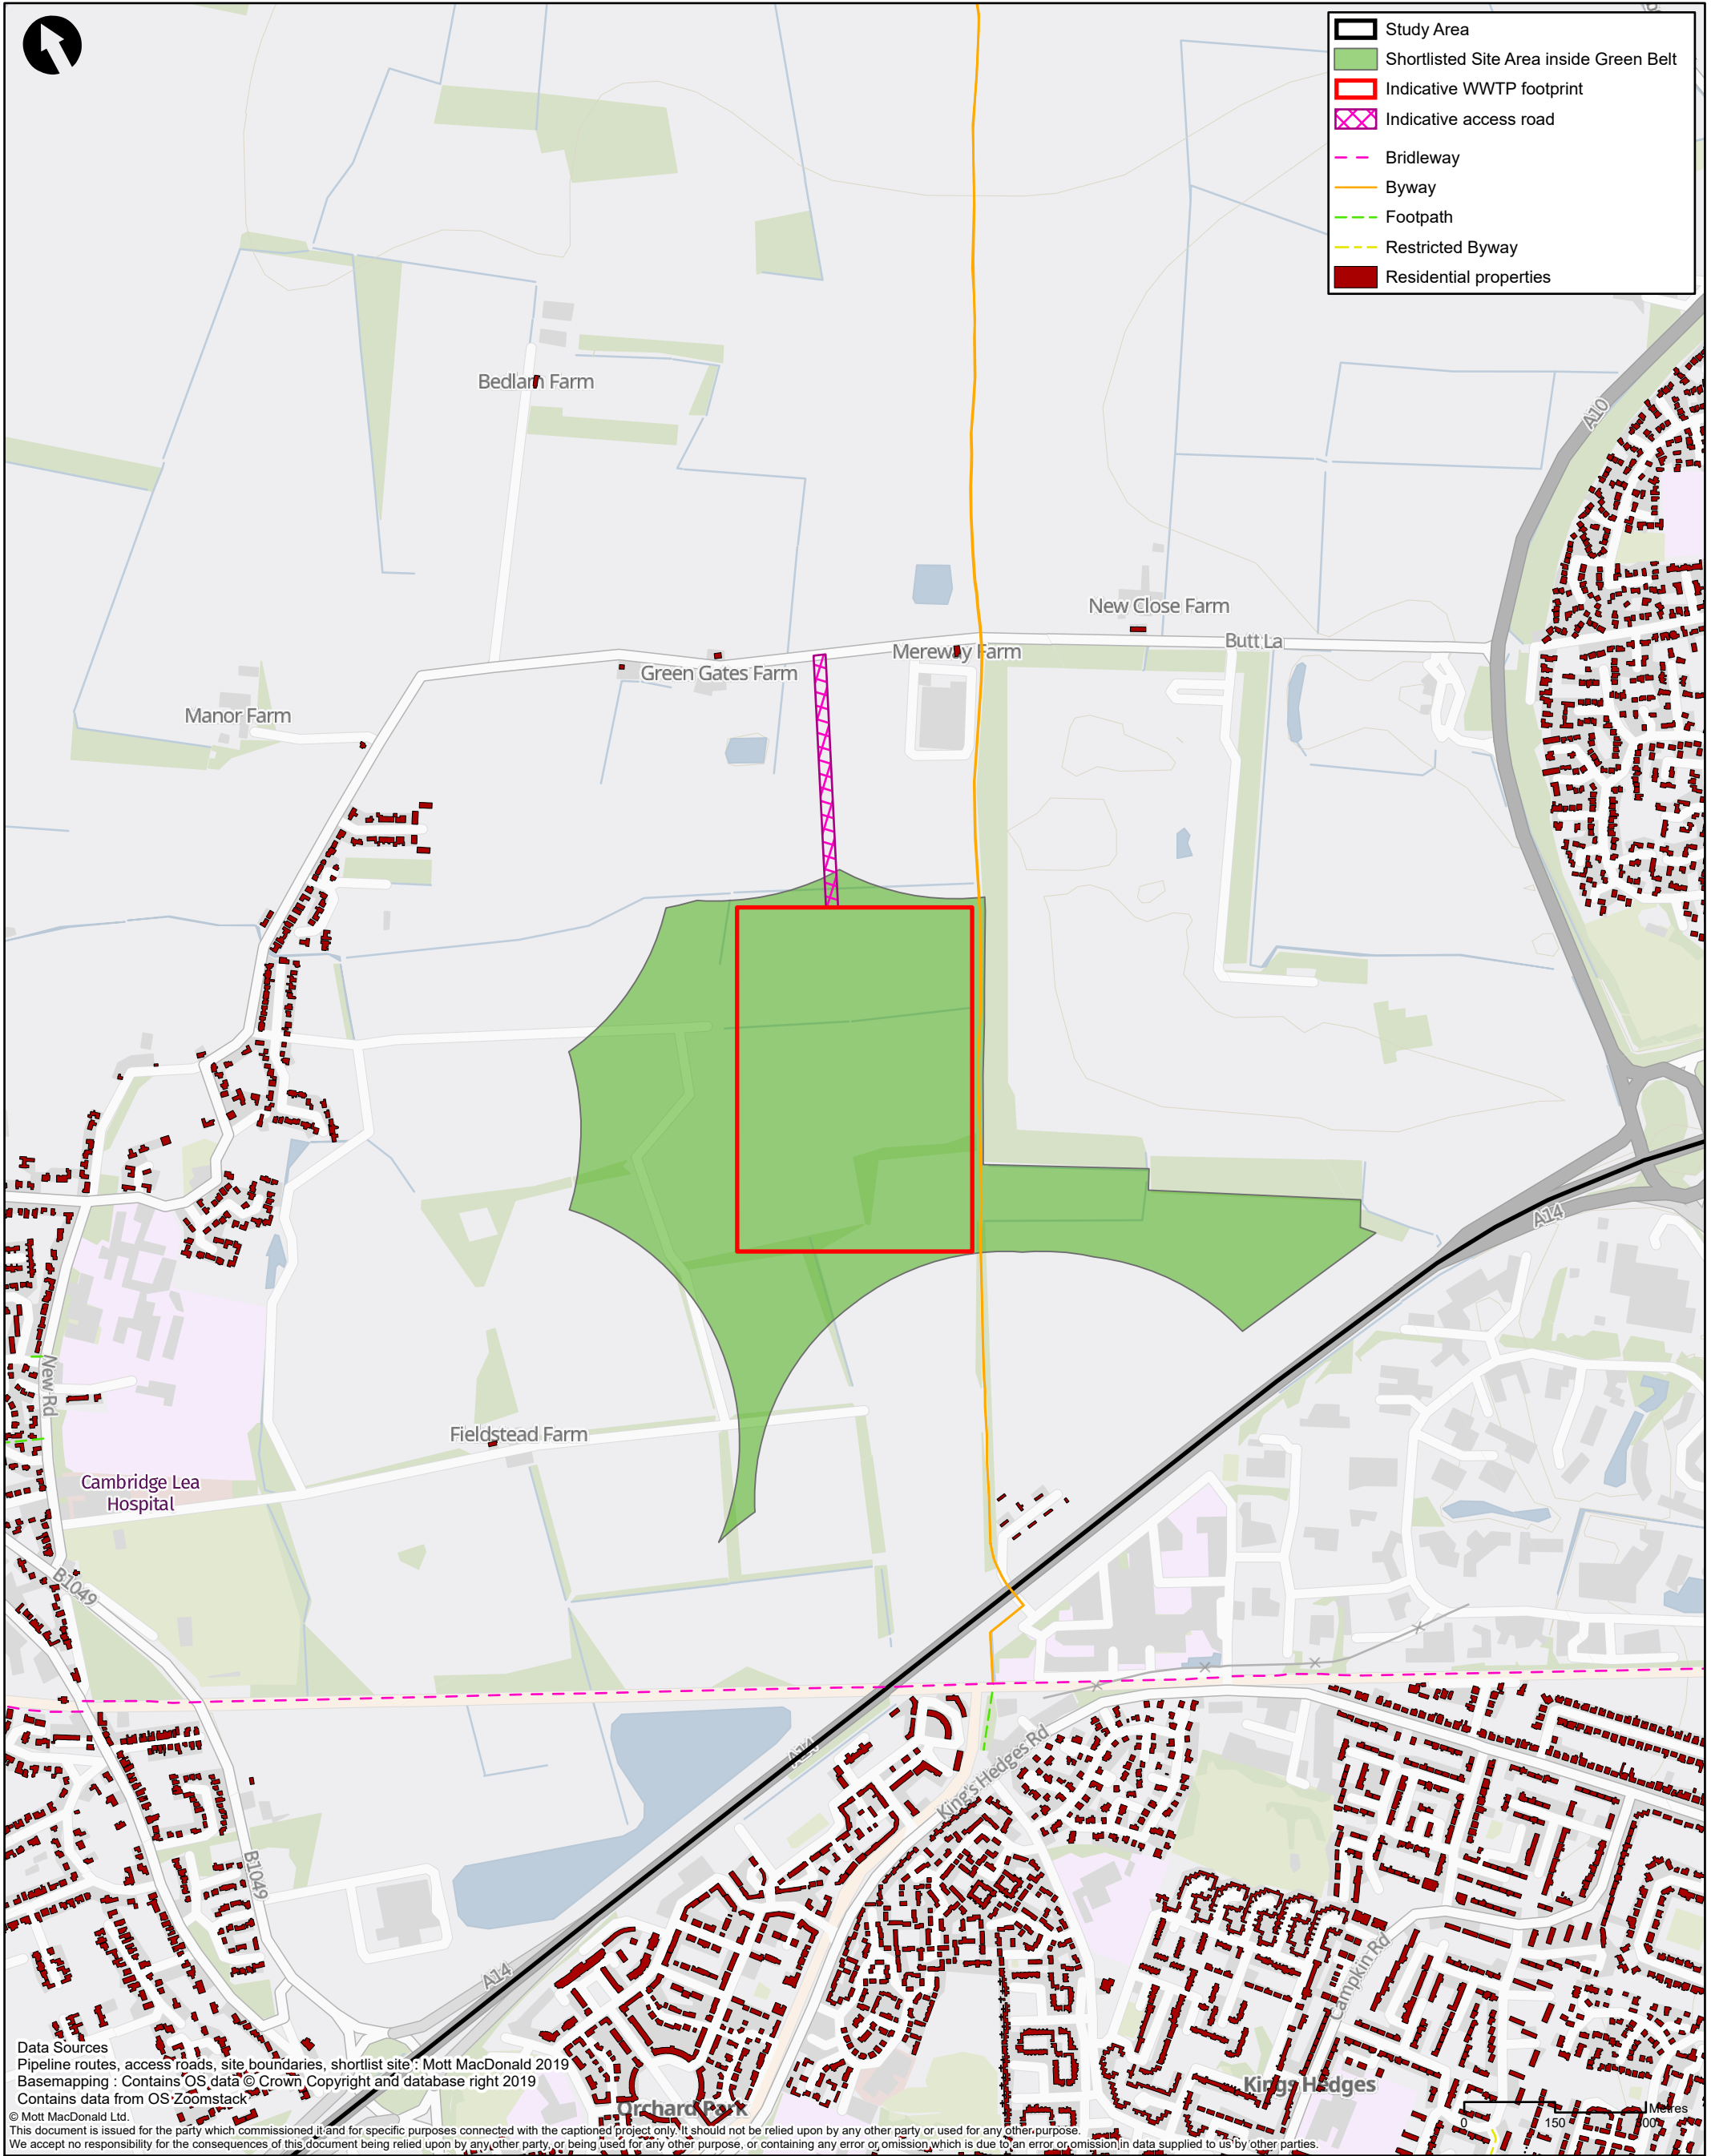

Data Sources
Pipeline routes, access roads, site boundaries, shortlist site: Mott MacDonald 2019
Basemapping : Contains OS data © Crown Copyright and database right 2019
Contains data from OS Zoomstack
© Mott MacDonald Ltd.
This document is issued for the party which commissioned it and for specific purposes connected with the captioned project only. It should not be relied upon by any other party or used for any other purpose.
We accept no responsibility for the consequences of this document being relied upon by any other party, or being used for any other purpose, or containing any error or omission which is due to an error or omission in data supplied to us by other parties.


M M MOTT MACDONALD 22 Station Road Cambridge CB1 2JD United Kingdom T +44 (0)20 8774 2000 F +44 (0)20 8681 5706 W mottmac.com	Client anlianwater						Title Cambridge WWTP Relocation Project Site Selection Stage 3 Site Area J Concept Design			Drawn	N Critten	
										Checked	M Rickard	
										Approved	J Newton	
										Scale at A3 1:10,000		
	Rev	Date	Drawn	Description	Ch'k'd	App'd	Drawing Number 409071-MMD-00-XX-GIS-Y-0114			Security	Status	Rev
	C	18/06/20	NC	Final	MR	JN				STD	PRE	C

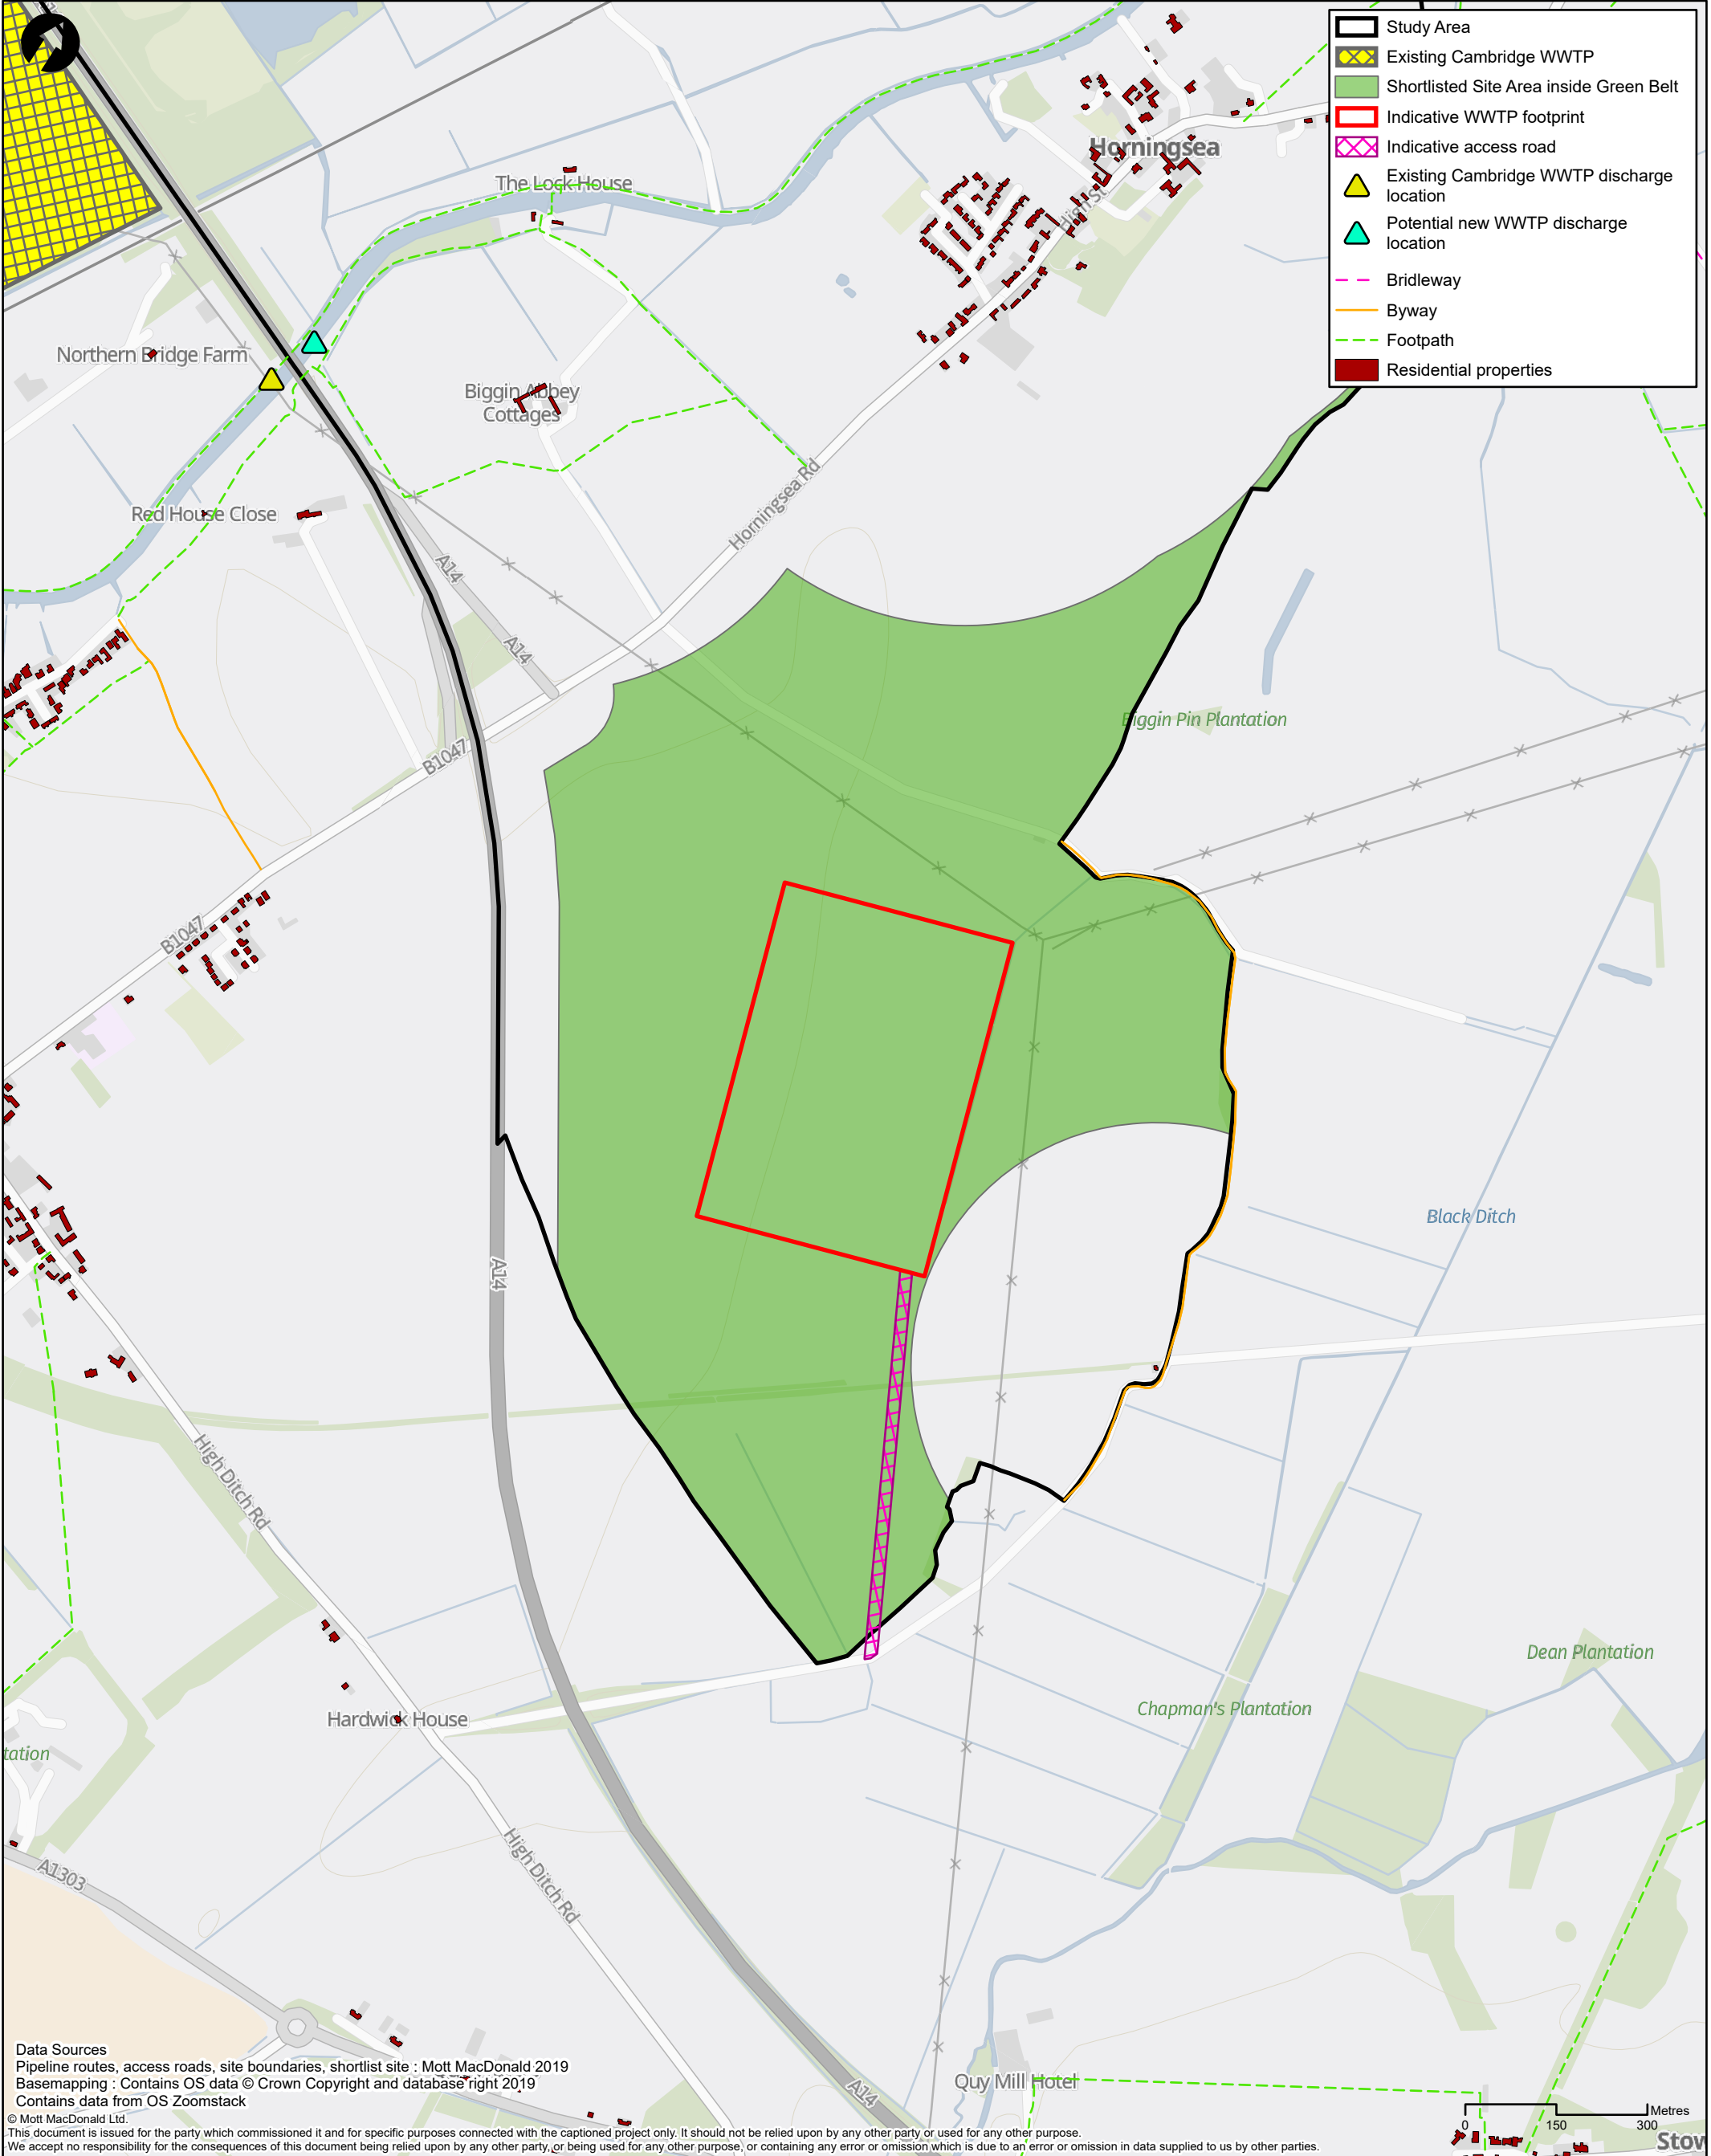


Data Sources
Pipeline routes, access roads, site boundaries, shortlist site : Mott MacDonald 2019
Basemapping : Contains OS data © Crown Copyright and database right 2019
Contains data from OS Zoomstack

© Mott MacDonald Ltd.
This document is issued for the party which commissioned it and for specific purposes connected with the captioned project only. It should not be relied upon by any other party or used for any other purpose.
We accept no responsibility for the consequences of this document being relied upon by any other party, or being used for any other purpose, or containing any error or omission which is due to an error or omission in data supplied to us by other parties.


M M MOTT MACDONALD 22 Station Road Cambridge CB1 2JD United Kingdom T +44 (0)20 8774 2000 F +44 (0)20 8681 5706 W mottmac.com	Client					Title Cambridge WWTP Relocation Project Site Selection Stage 3 Site Area L Concept Design	Drawn		N Critten	
	anglianwater						Checked		M Rickard	
							Approved		J Newton	
	Rev	Date	Drawn	Description	Ch'k'd	App'd	Drawing Number		Security	Status
C	18/06/20	NC	Final	MR	JN	409071-MMD-00-XX-GIS-Y-0115		STD	PRE	C

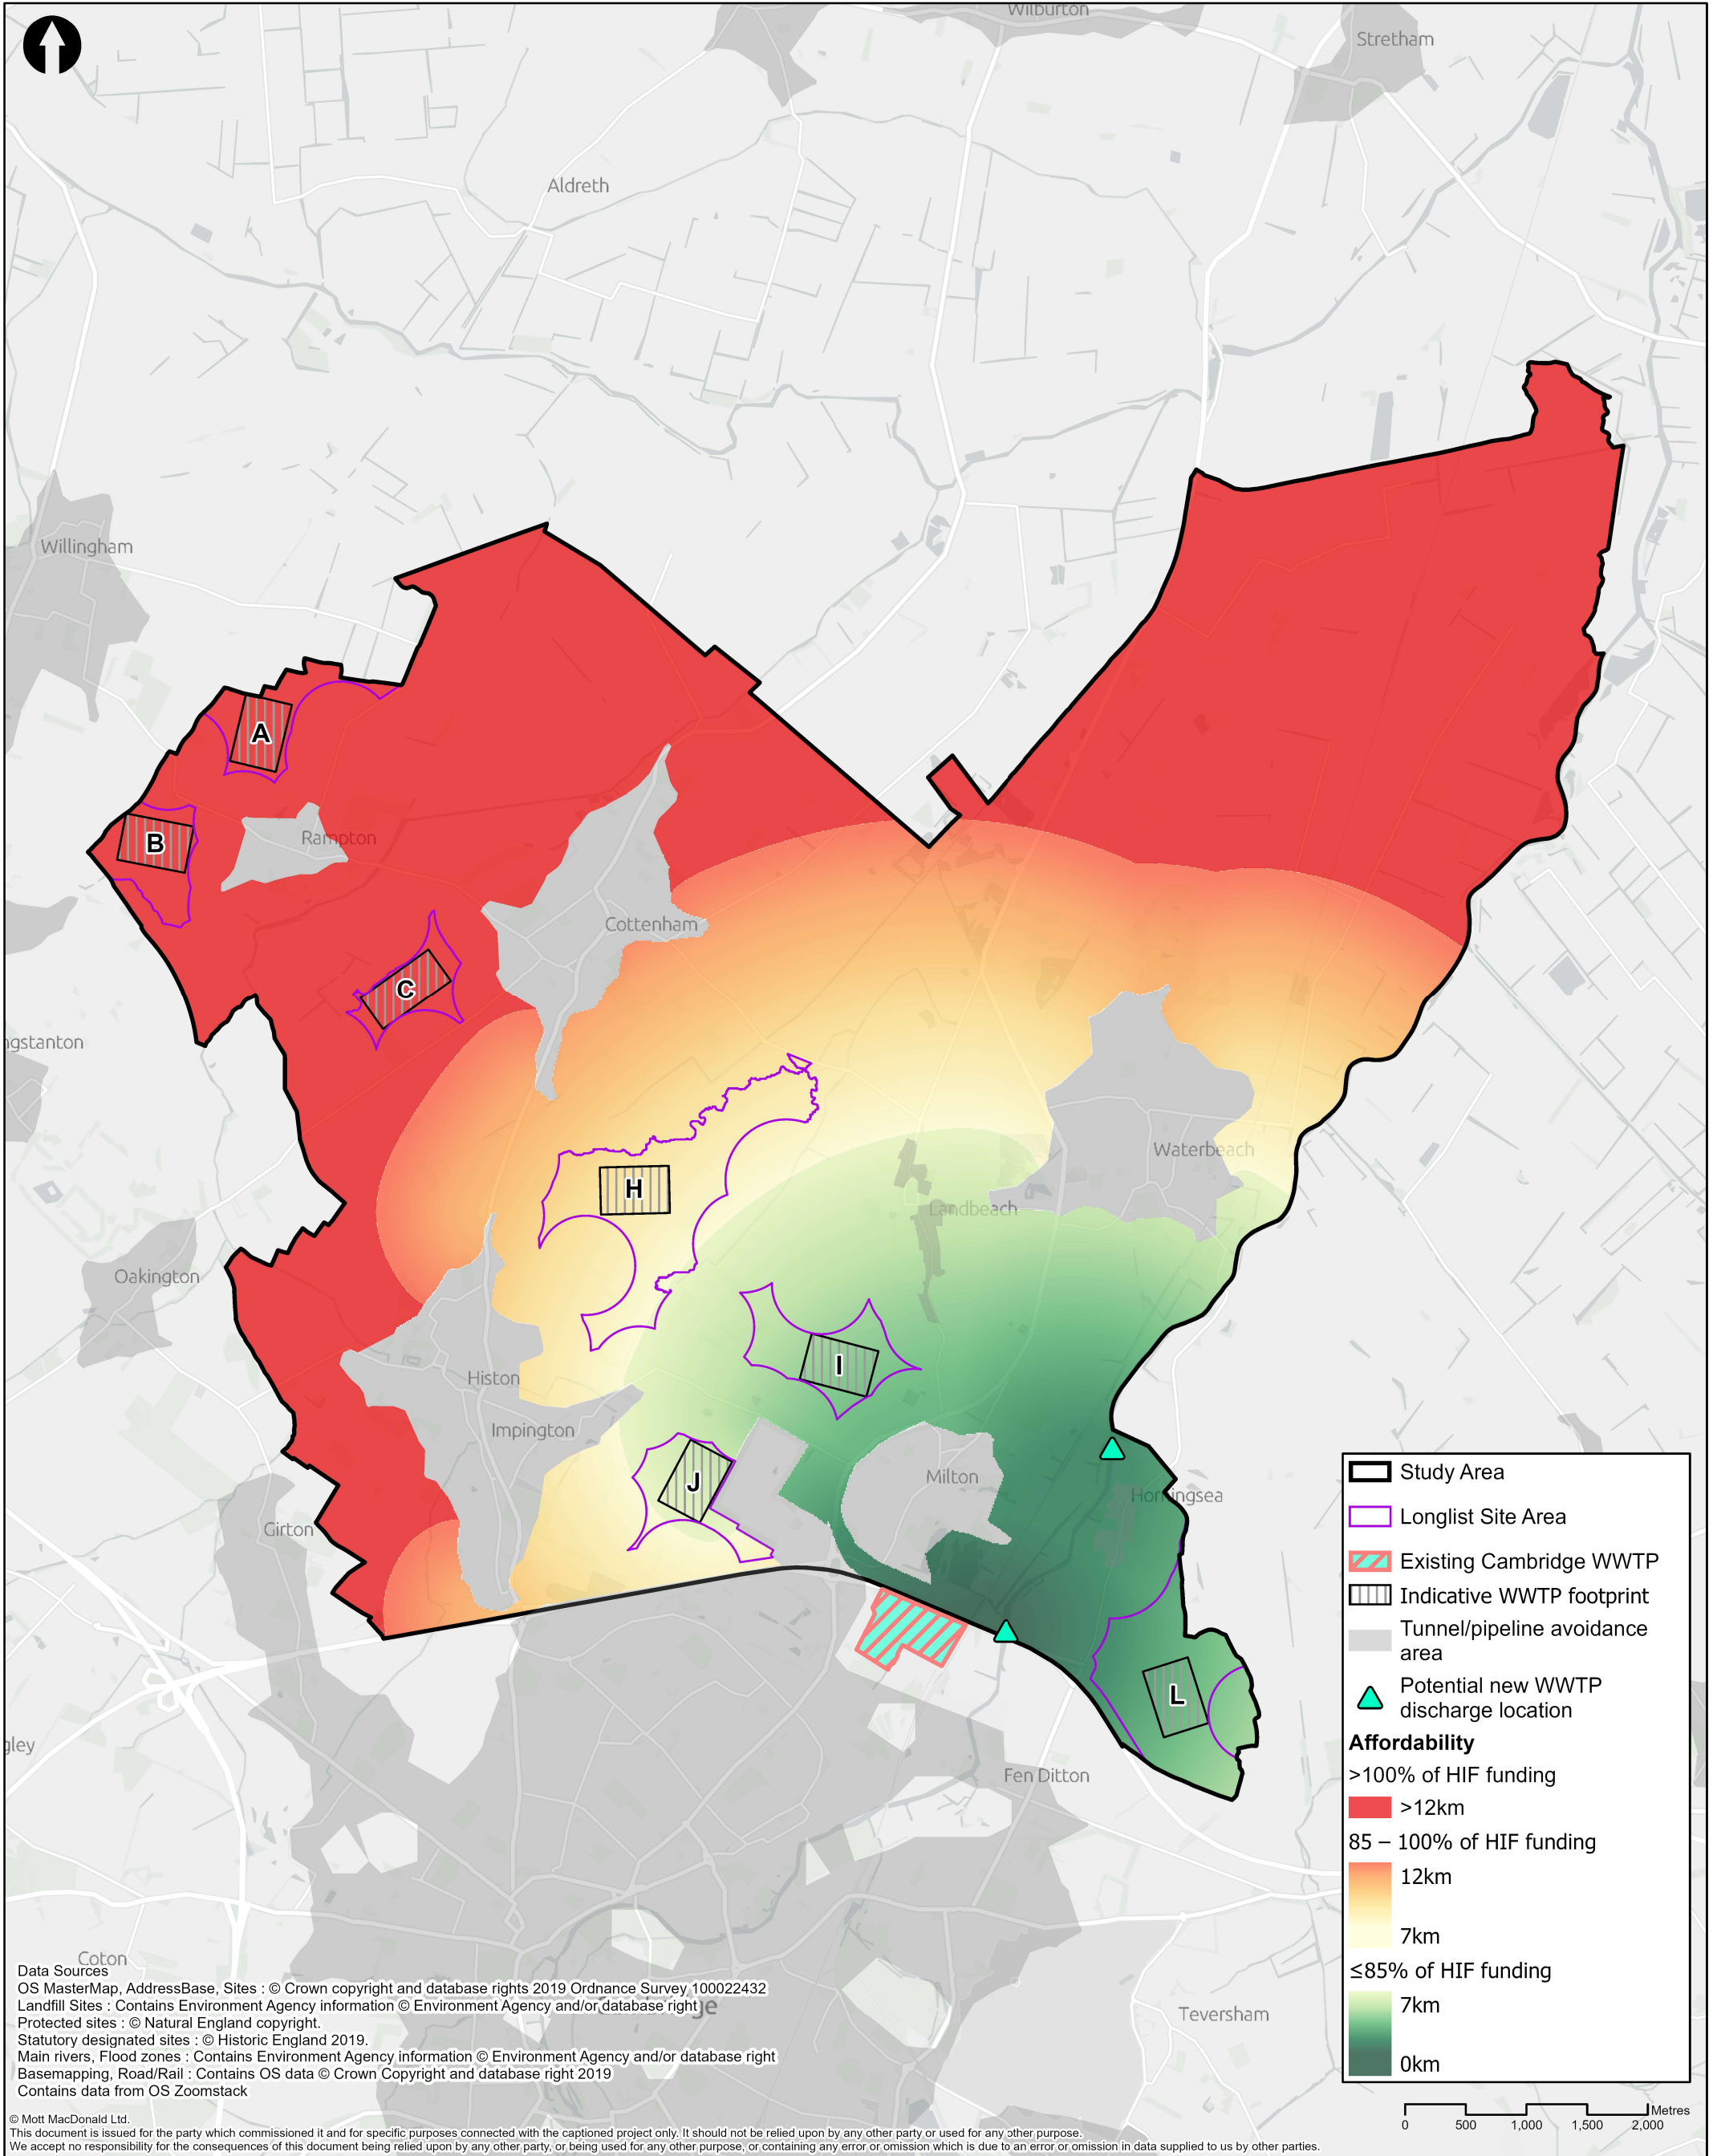

MOTT MACDONALD 22 Station Road Cambridge CB1 2JD United Kingdom T +44 (0)20 8774 2000 F +44 (0)20 8681 5706 W mottmac.com	Client					Title Cambridge WWTP Relocation Project Site Selection Stage 3 Affordability Contours Confidential			Drawn	N Critten		
	anglianwater								Checked	M Rickard		
									Approved	J Newton		
	Rev	Date	Drawn	Description		Ch'k'd	App'd	Drawing Number 409071-MMD-00-XX-GIS-Y-0116			Security STD	Status PRE
C	18/06/20	NC	Final		MR	JN						

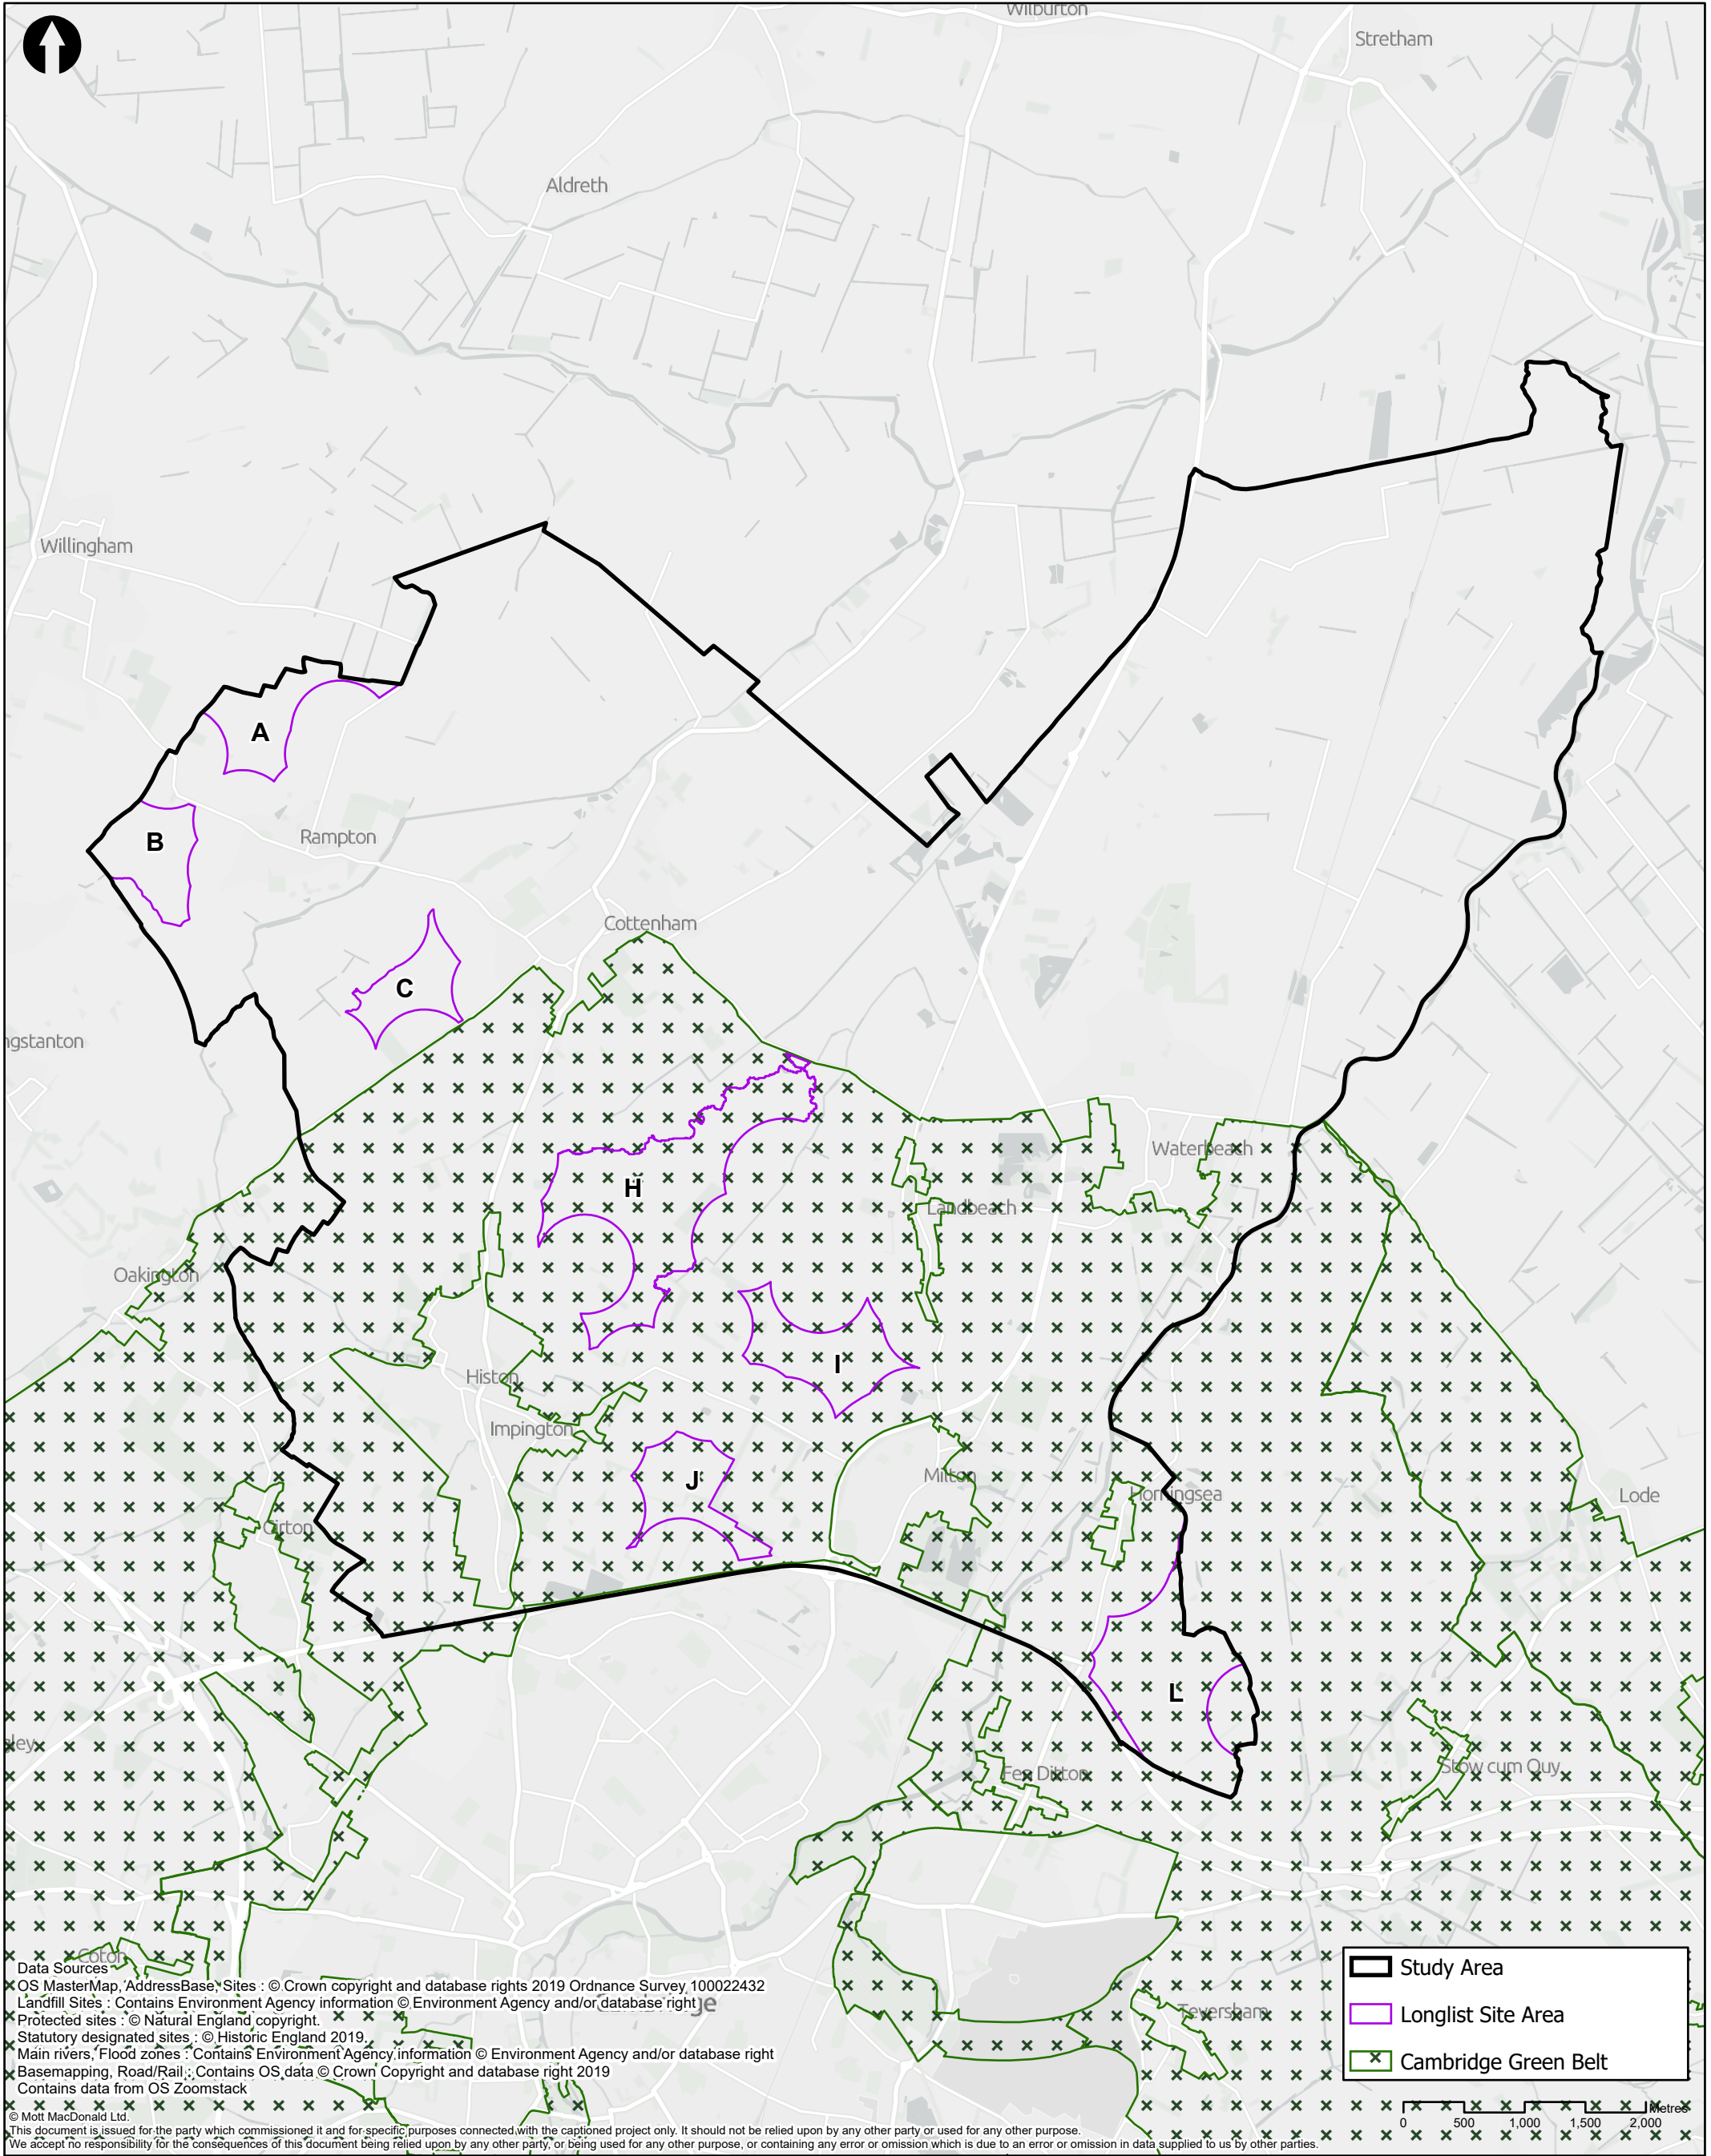

M M MOTT MACDONALD 22 Station Road Cambridge CB1 2JD United Kingdom T +44 (0)20 8774 2000 F +44 (0)20 8681 5706 W mottmac.com	Client						Title Cambridge WWTP Relocation Project Site Selection Stage 3 Green Belt			Drawn	N Critten						
	anglianwater									Checked	M Rickard						
										Approved	J Newton						
																Scale at A3	
							1:50,000										
	Rev						Date	Drawn	Description		Ch'k'd	App'd	Drawing Number 409071-MMD-00-XX-GIS-Y-0117			Security	Status
C						18/06/20	NC	Final		MR	JN	STD				PRE	C

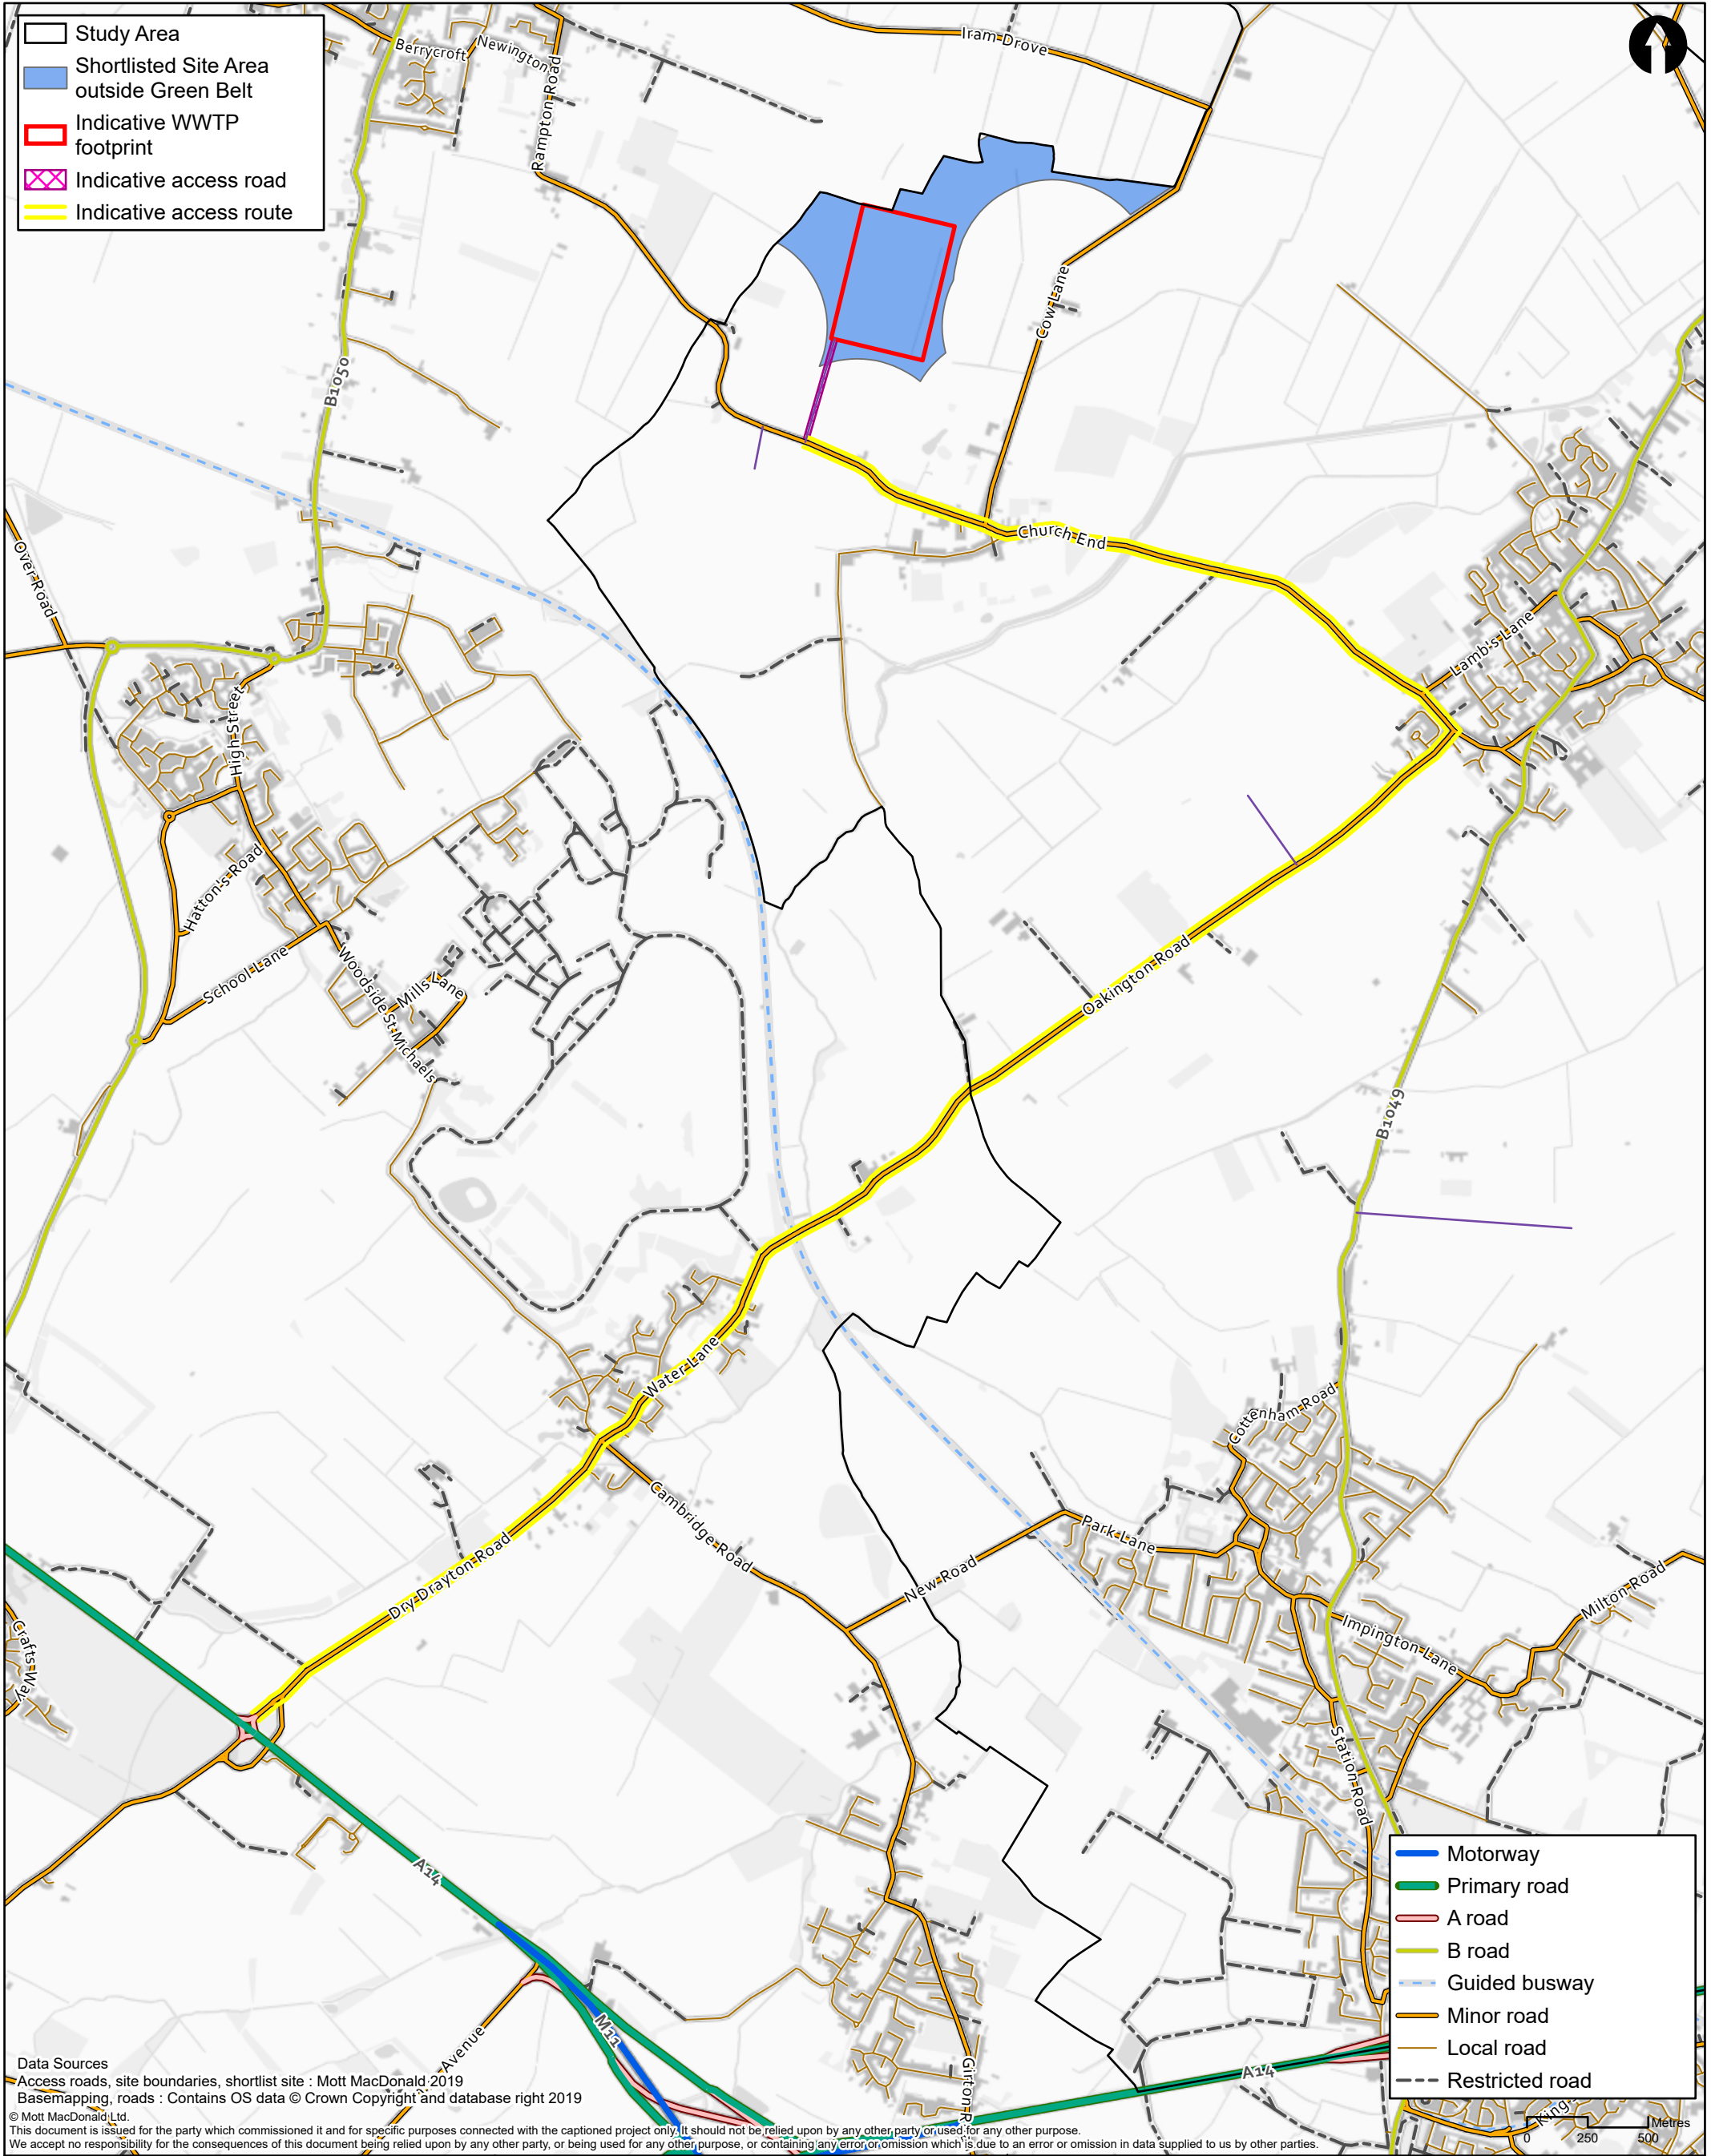

Data Sources
Access roads, site boundaries, shortlist site : Mott MacDonald 2019
Basemapping, roads : Contains OS data © Crown Copyright and database right 2019
© Mott MacDonald Ltd.

This document is issued for the party which commissioned it and for specific purposes connected with the captioned project only. It should not be relied upon by any other party or used for any other purpose.
We accept no responsibility for the consequences of this document being relied upon by any other party, or being used for any other purpose, or containing any error or omission which is due to an error or omission in data supplied to us by other parties.



22 Station Road
Cambridge CB1 2JD
United Kingdom

T +44 (0)20 8774 2000
F +44 (0)20 8681 5706
W mottmac.com

Client



Title

Cambridge WWTP Relocation Project
Site Selection Stage 3
Site Area A Transport Access Routes

Drawn

A Briggs

Checked

M Rickard

Approved

J Newton

Scale at A3

1:25,000

Rev	Date	Drawn	Description	Ch'k'd	App'd
C	10/12/19	AB	Final	MR	JN

Drawing Number

409071-MMD-00-XX-GIS-Y-0118

Security


STD

Status


PRE

Rev


C

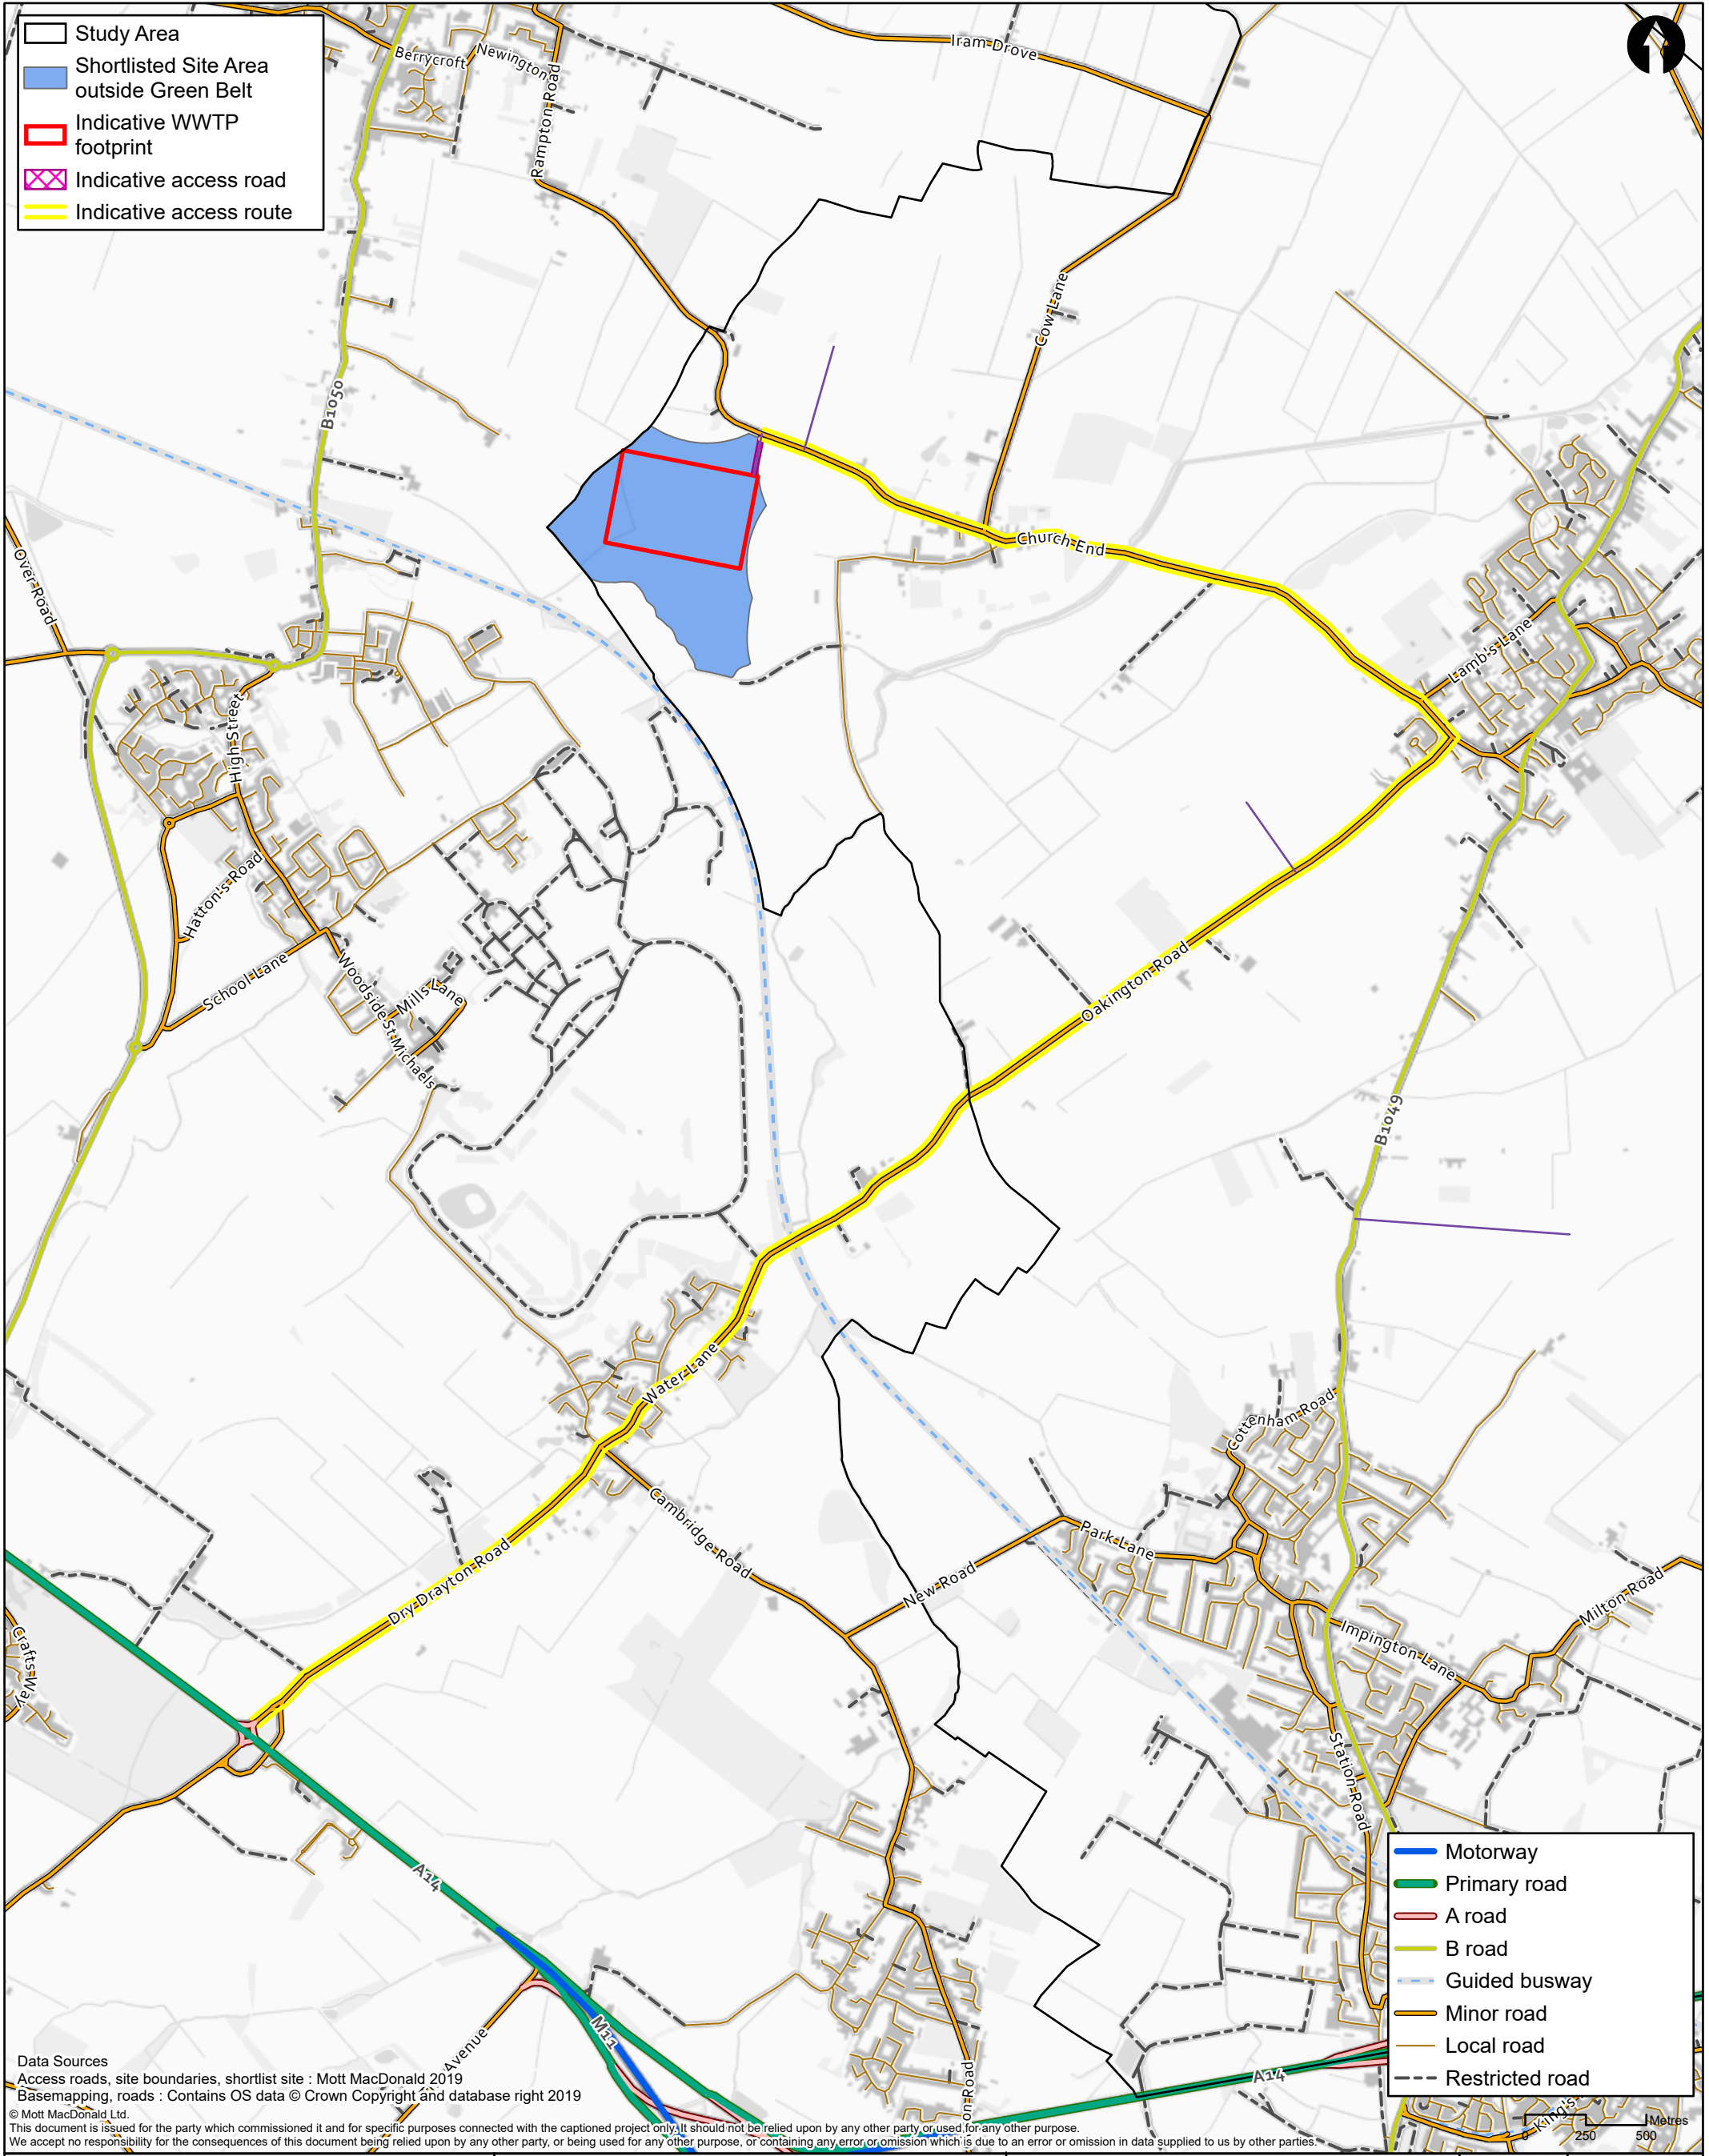


M M MOTT MACDONALD 22 Station Road Cambridge CB1 2JD United Kingdom T +44 (0)20 8774 2000 F +44 (0)20 8681 5706 W mottmac.com	Client					Title Cambridge WWTP Relocation Project Site Selection Stage 3 Site Area B Transport Access Routes	Drawn	A Briggs	
	an glian water						Checked	M Rickard	
							Approved	J Newton	
	Rev	Date	Drawn	Description	Ch'k'd	App'd	Drawing Number	Security	Status
C	10/12/19	AB	Final	MR	JN	409071-MMD-00-XX-GIS-Y-0119	STD	PRE	C

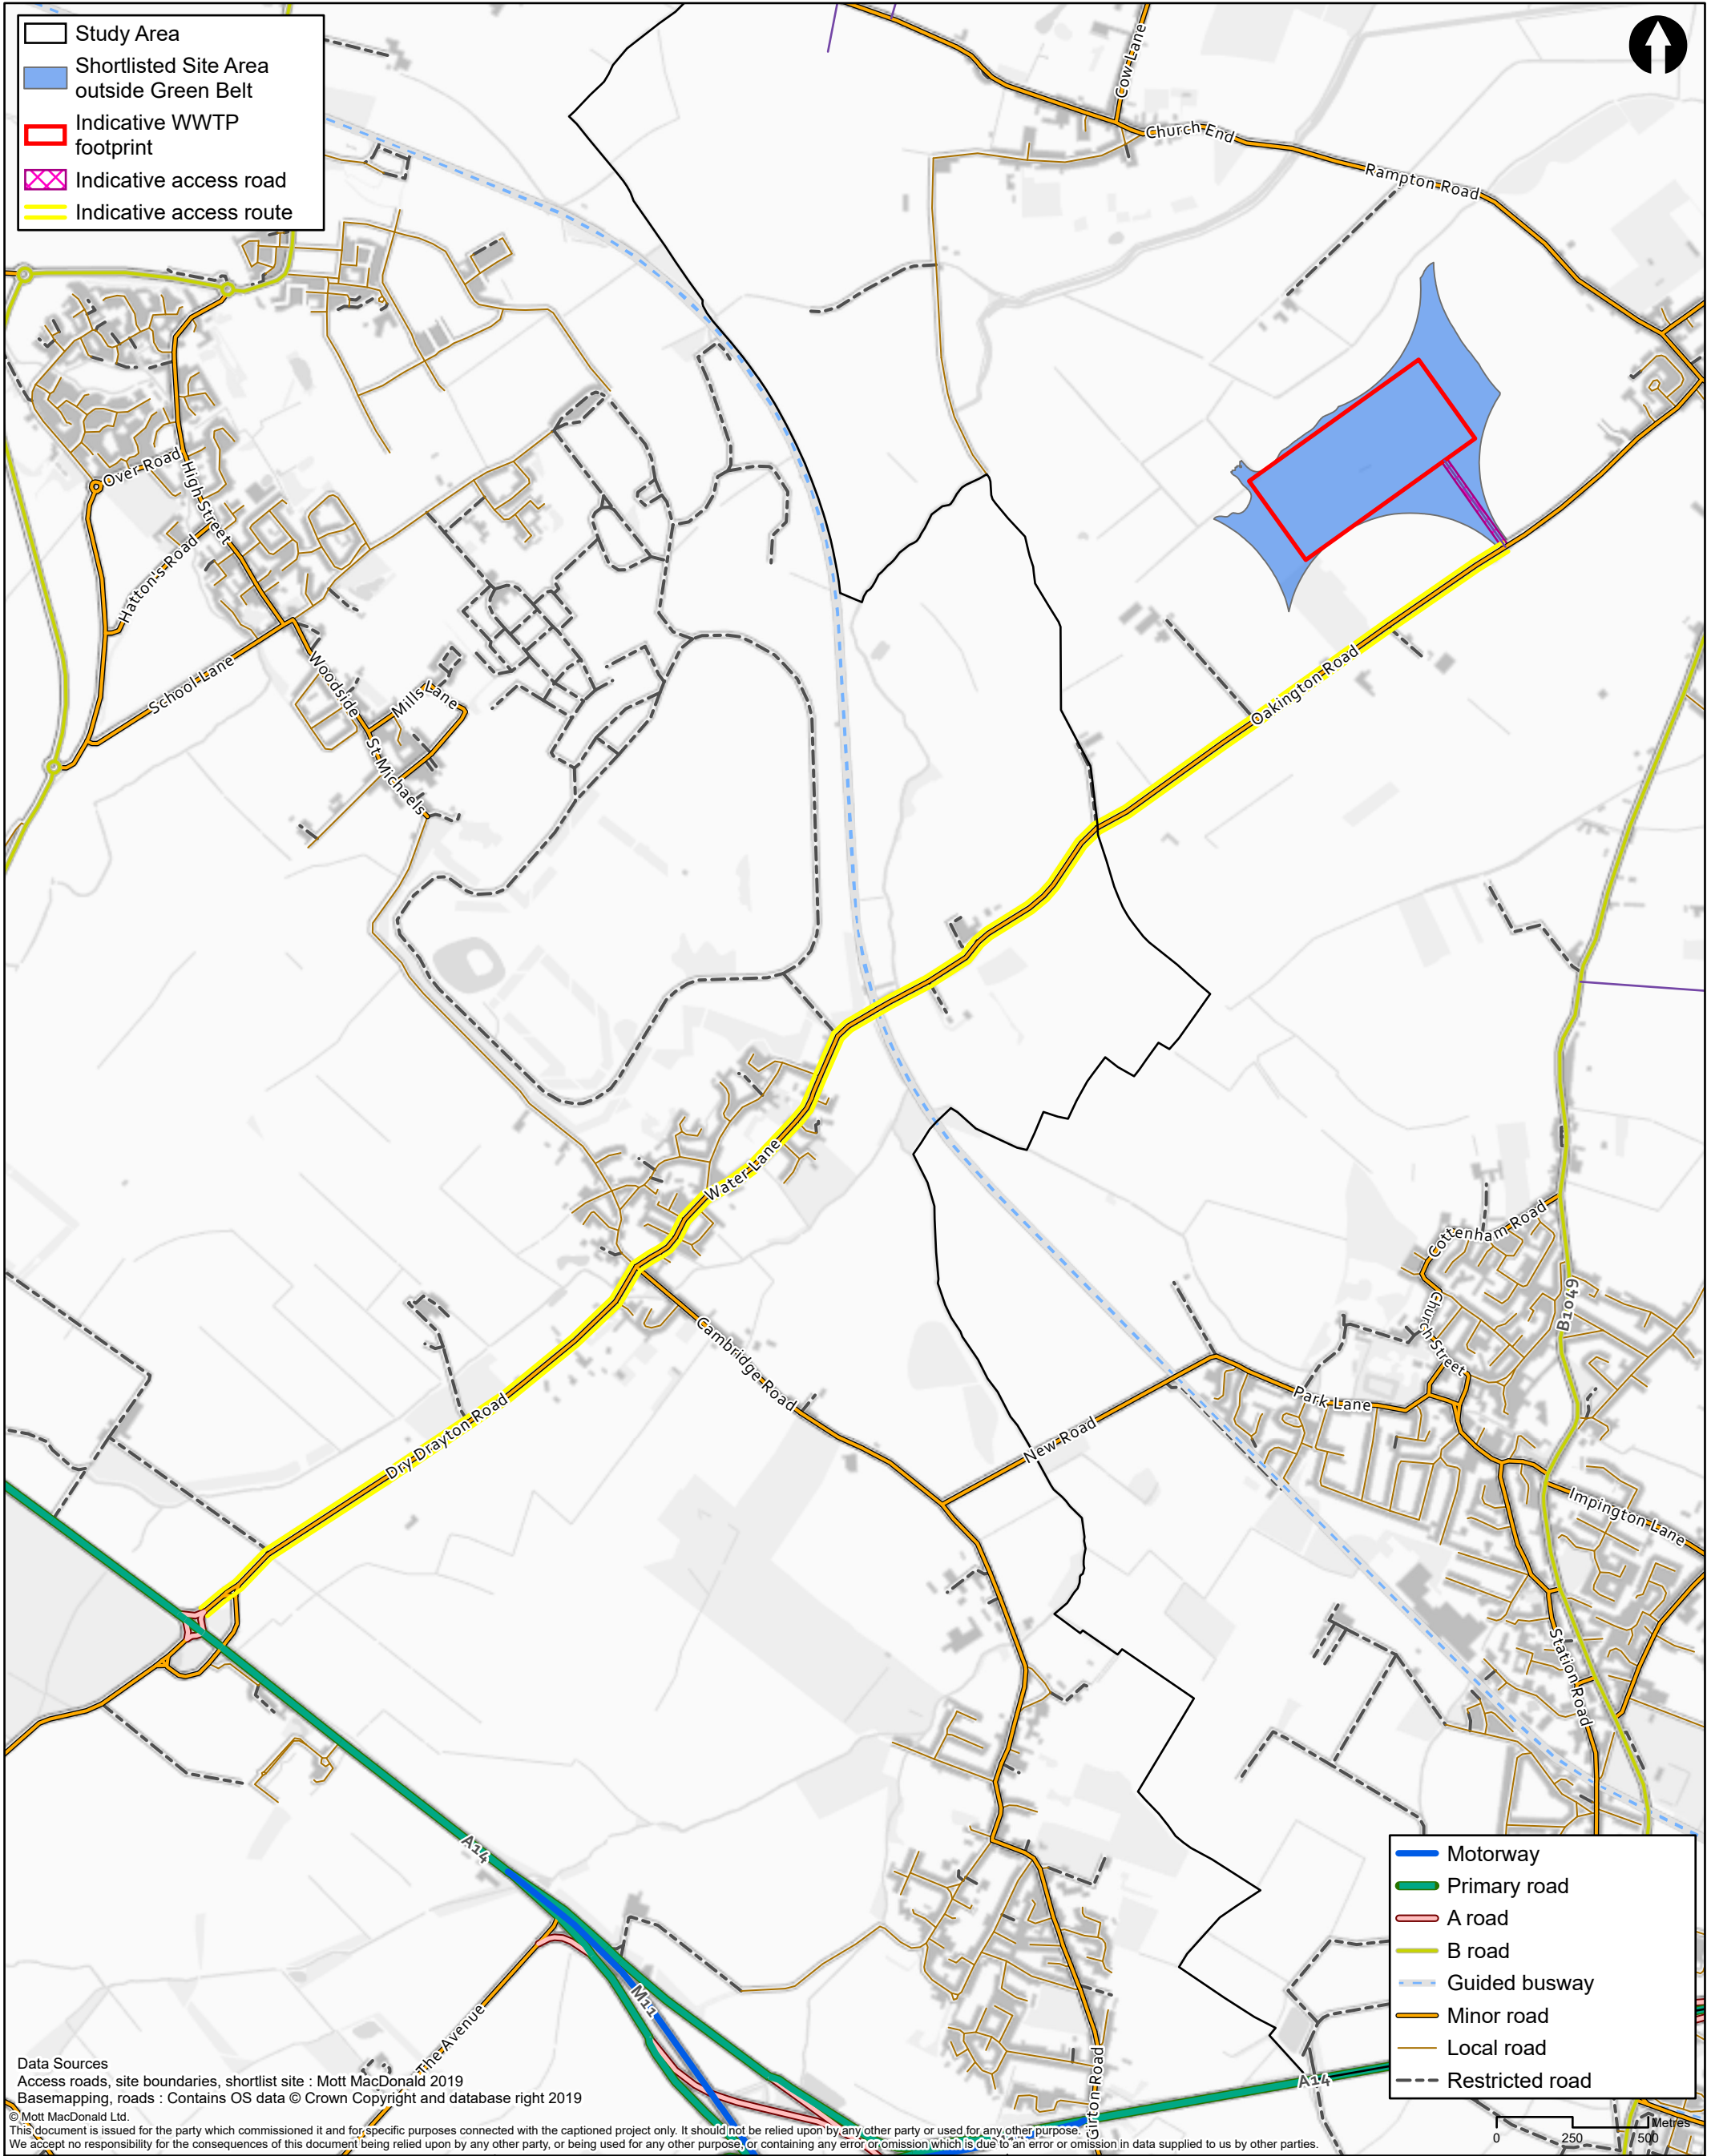


M M MOTT MACDONALD 22 Station Road Cambridge CB1 2JD United Kingdom T +44 (0)20 8774 2000 F +44 (0)20 8681 5706 W mottmac.com	Client					Title Cambridge WWTP Relocation Project Site Selection Stage 3 Site Area C Transport Access Routes			Drawn	A Briggs		
	anglianwater								Checked	M Rickard		
									Approved	J Newton		
										Scale at A3 1:20,000		
	Rev	Date	Drawn	Description		Ch'k'd	App'd	Drawing Number			Security	Status
C	10/12/19	AB	Final		MR	JN	409071-MMD-00-XX-GIS-Y-0120			STD	PRE	C

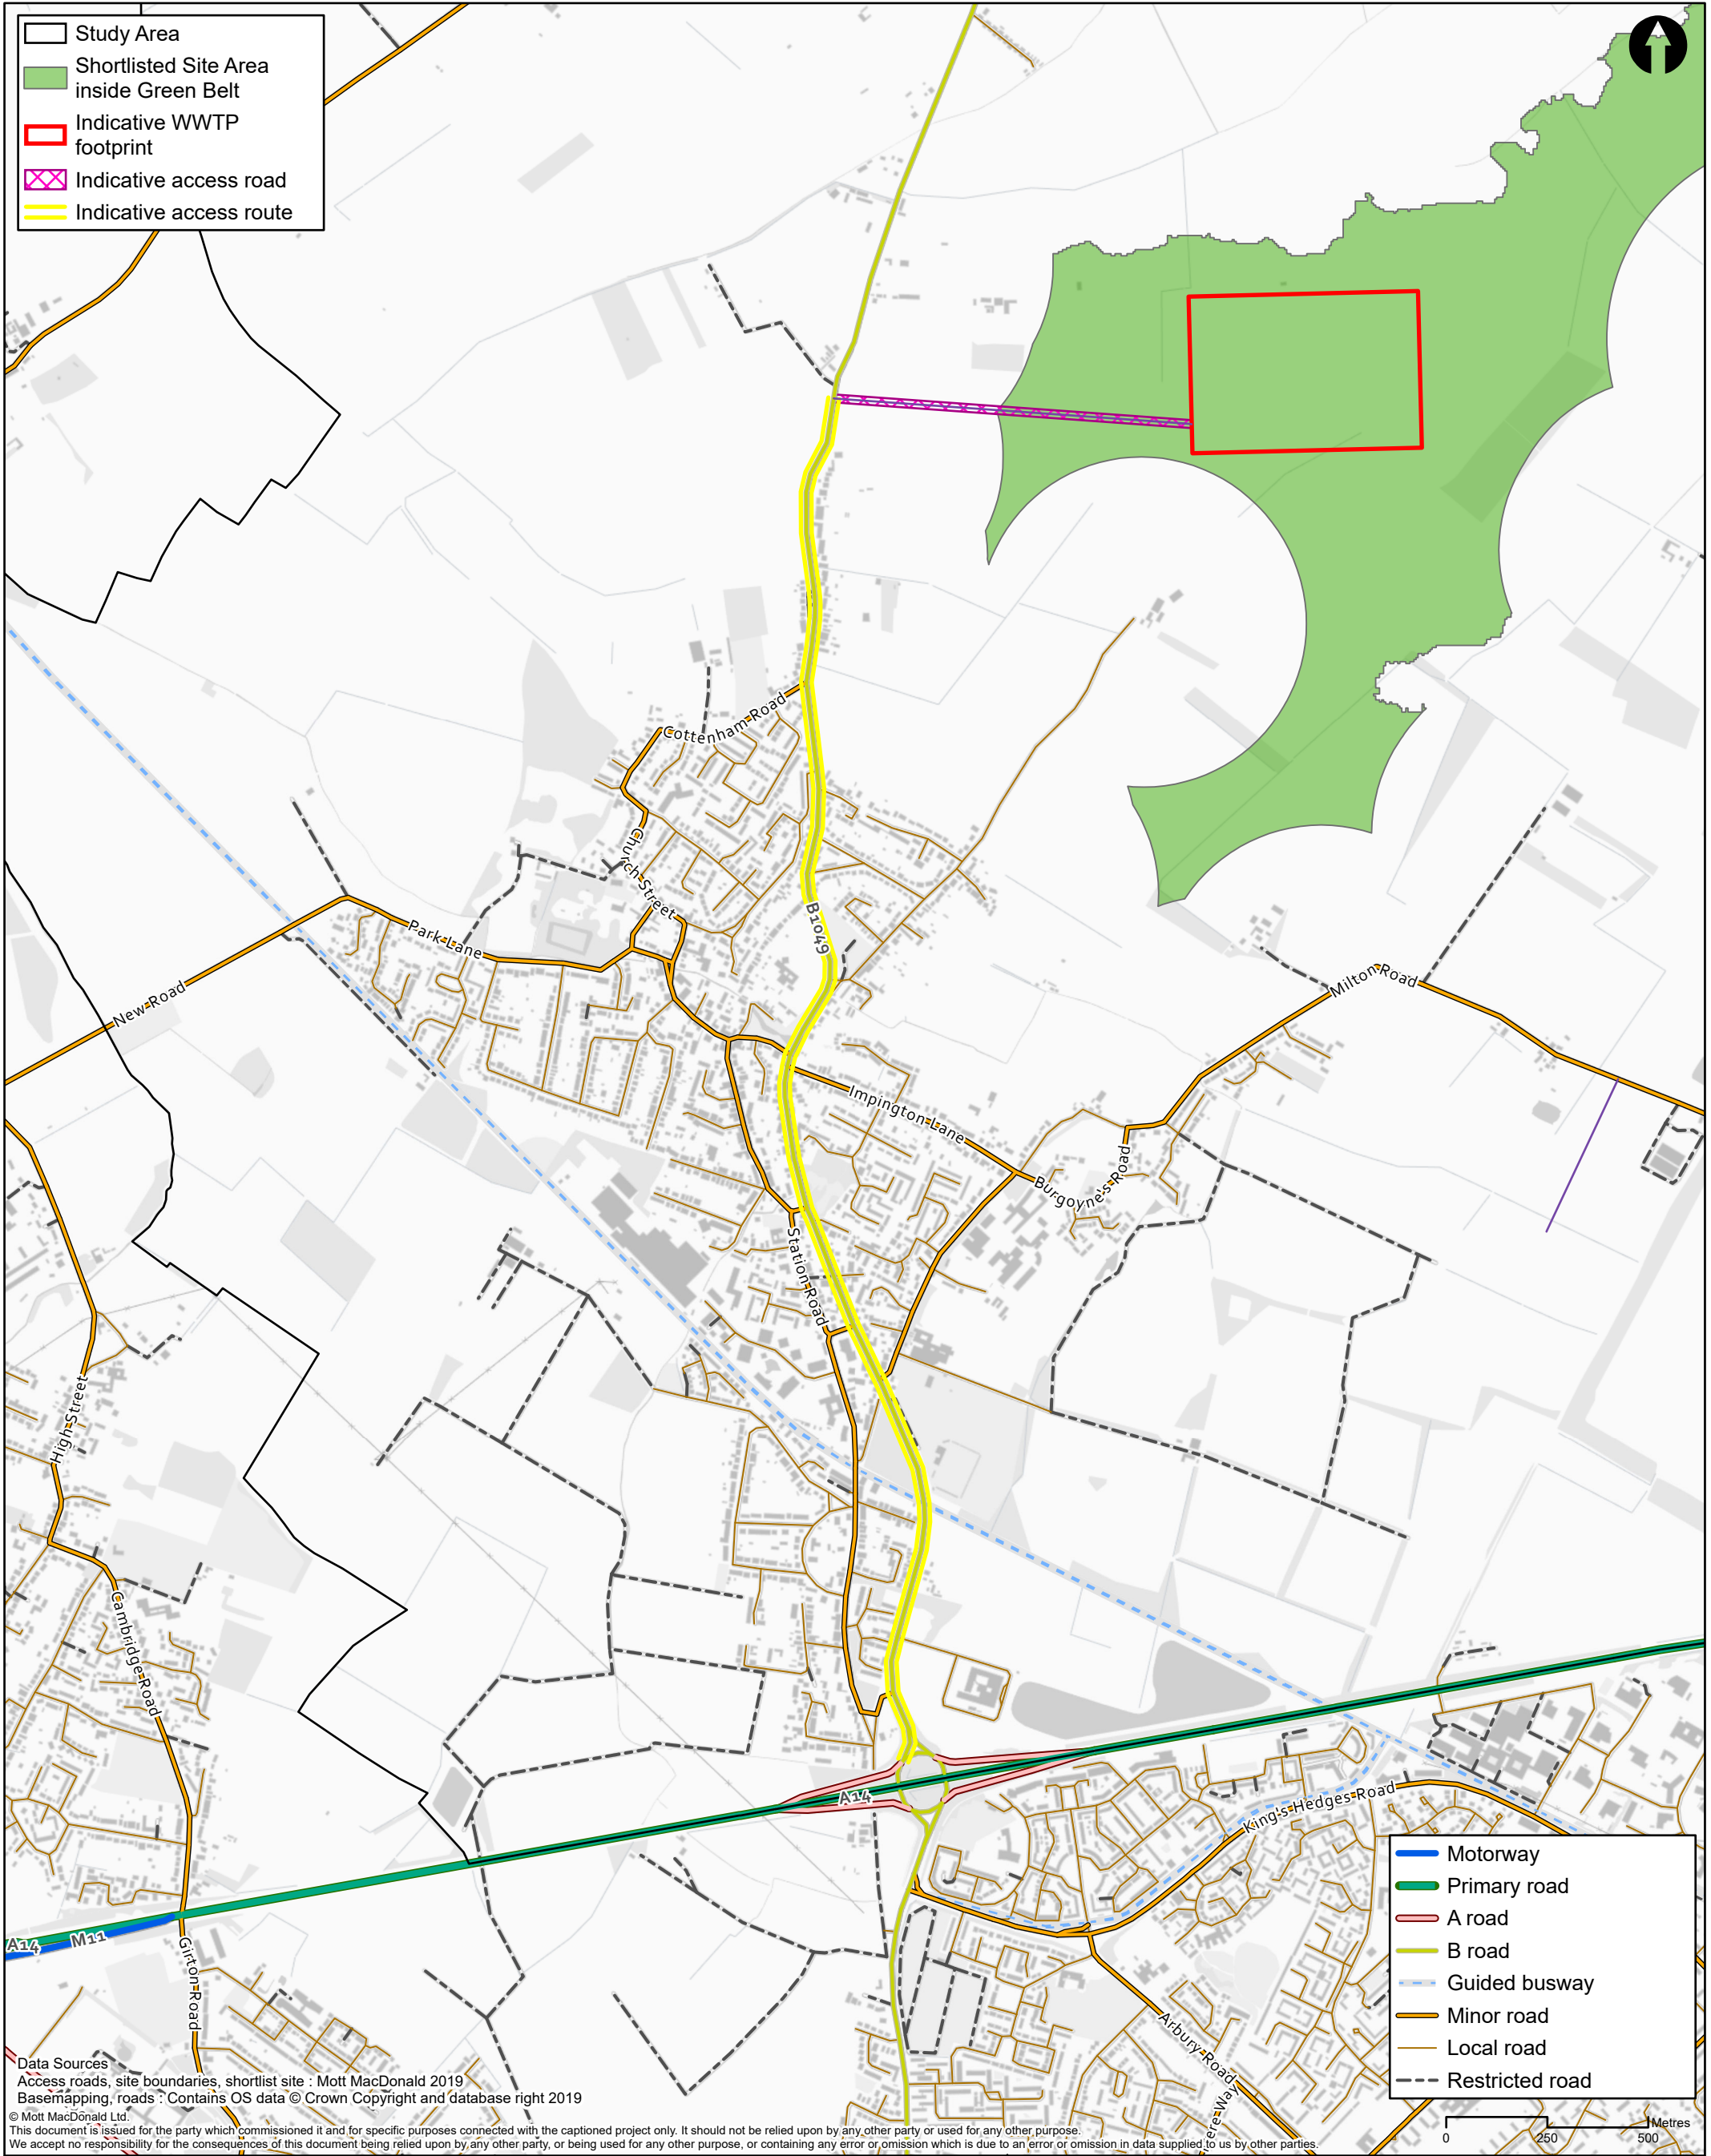

M M MOTT MACDONALD 22 Station Road Cambridge CB1 2JD United Kingdom T +44 (0)20 8774 2000 F +44 (0)20 8681 5706 W mottmac.com	Client					Title			Drawn	A Briggs	
	anglianwater					Cambridge WWTP Relocation Project Site Selection Stage 3 Site Area H Transport Access Routes			Checked	M Rickard	
									Approved	J Newton	
									Scale at A3 1:15,000		
	Rev	Date	Drawn	Description	Ch'k'd	App'd	Drawing Number			Security	Status
C	10/12/19	AB	Final	MR	JN	409071-MMD-00-XX-GIS-Y-0121			STD	PRE	C

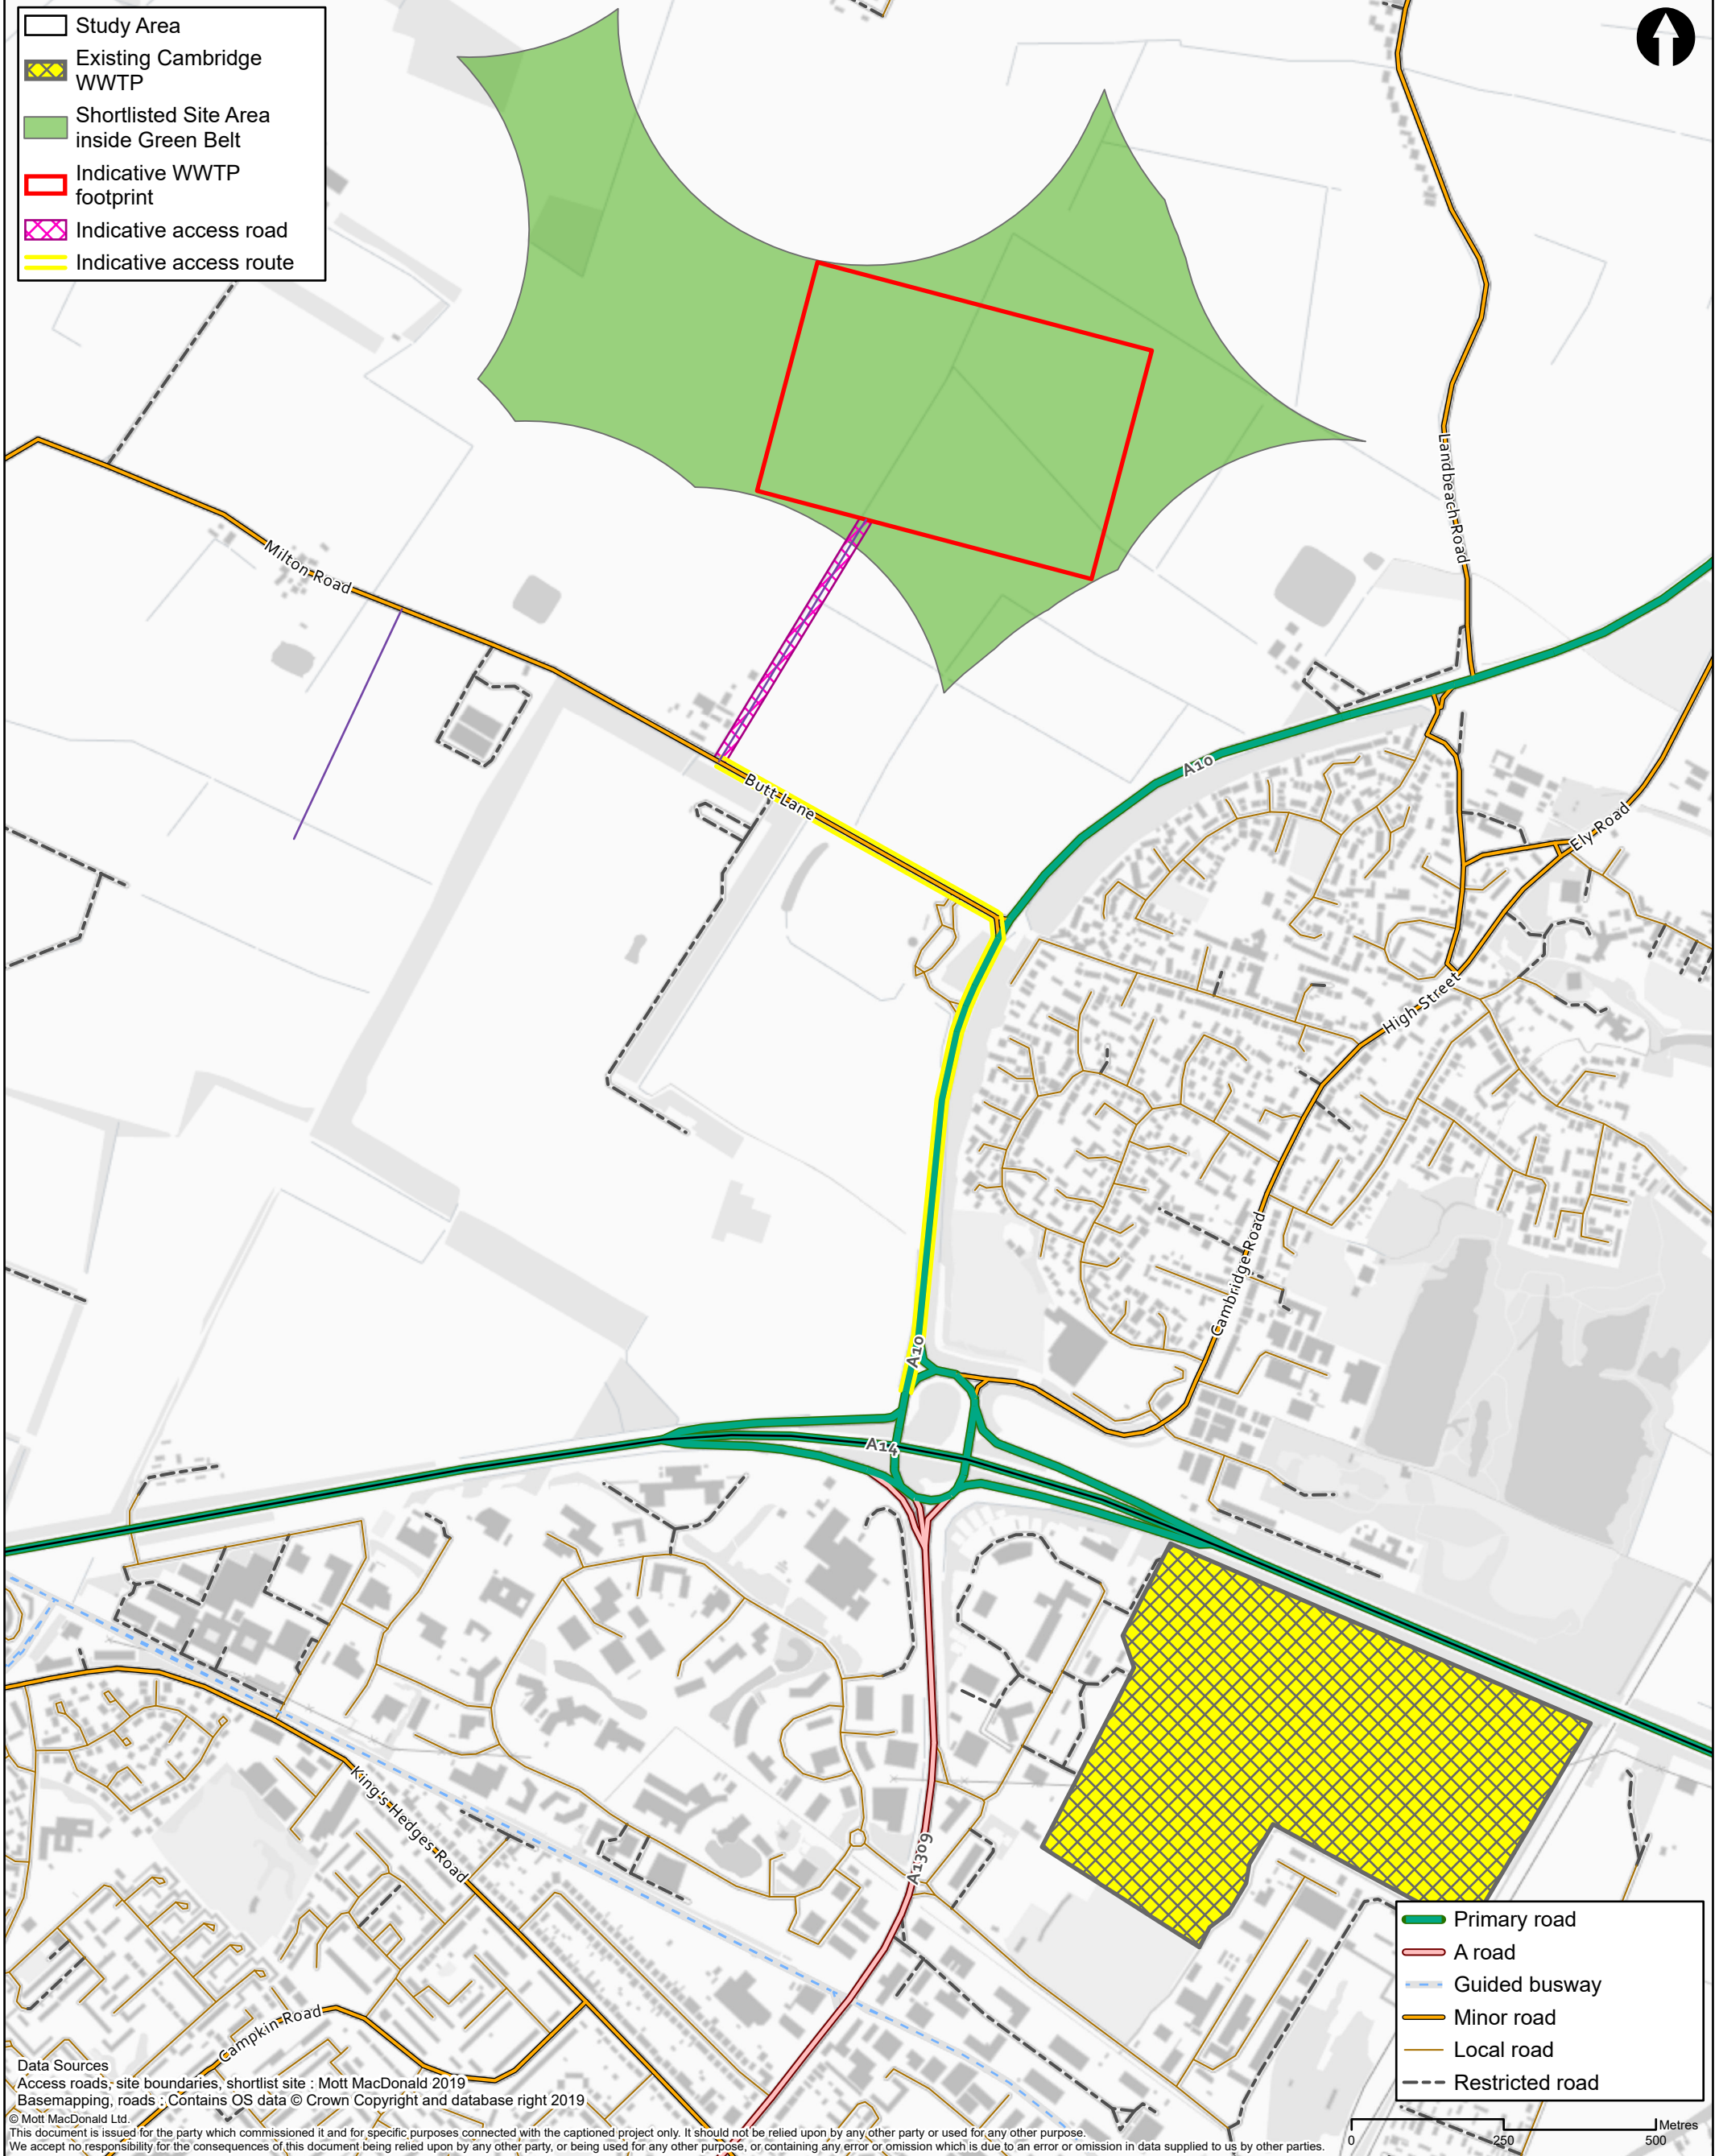


M M MOTT MACDONALD 22 Station Road Cambridge CB1 2JD United Kingdom T +44 (0)20 8774 2000 F +44 (0)20 8681 5706 W mottmac.com	Client						Title Cambridge WWTP Relocation Project Site Selection Stage 3 Site Area I Transport Access Routes			Drawn	A Briggs	
	anglianwater									Checked	M Rickard	
										Approved	J Newton	
	Rev	Date	Drawn	Description		Ch'k'd	App'd	Drawing Number			Security	Status
C	10/12/19	AB	Final		MR	JN	409071-MMD-00-XX-GIS-Y-0122			STD	PRE	C

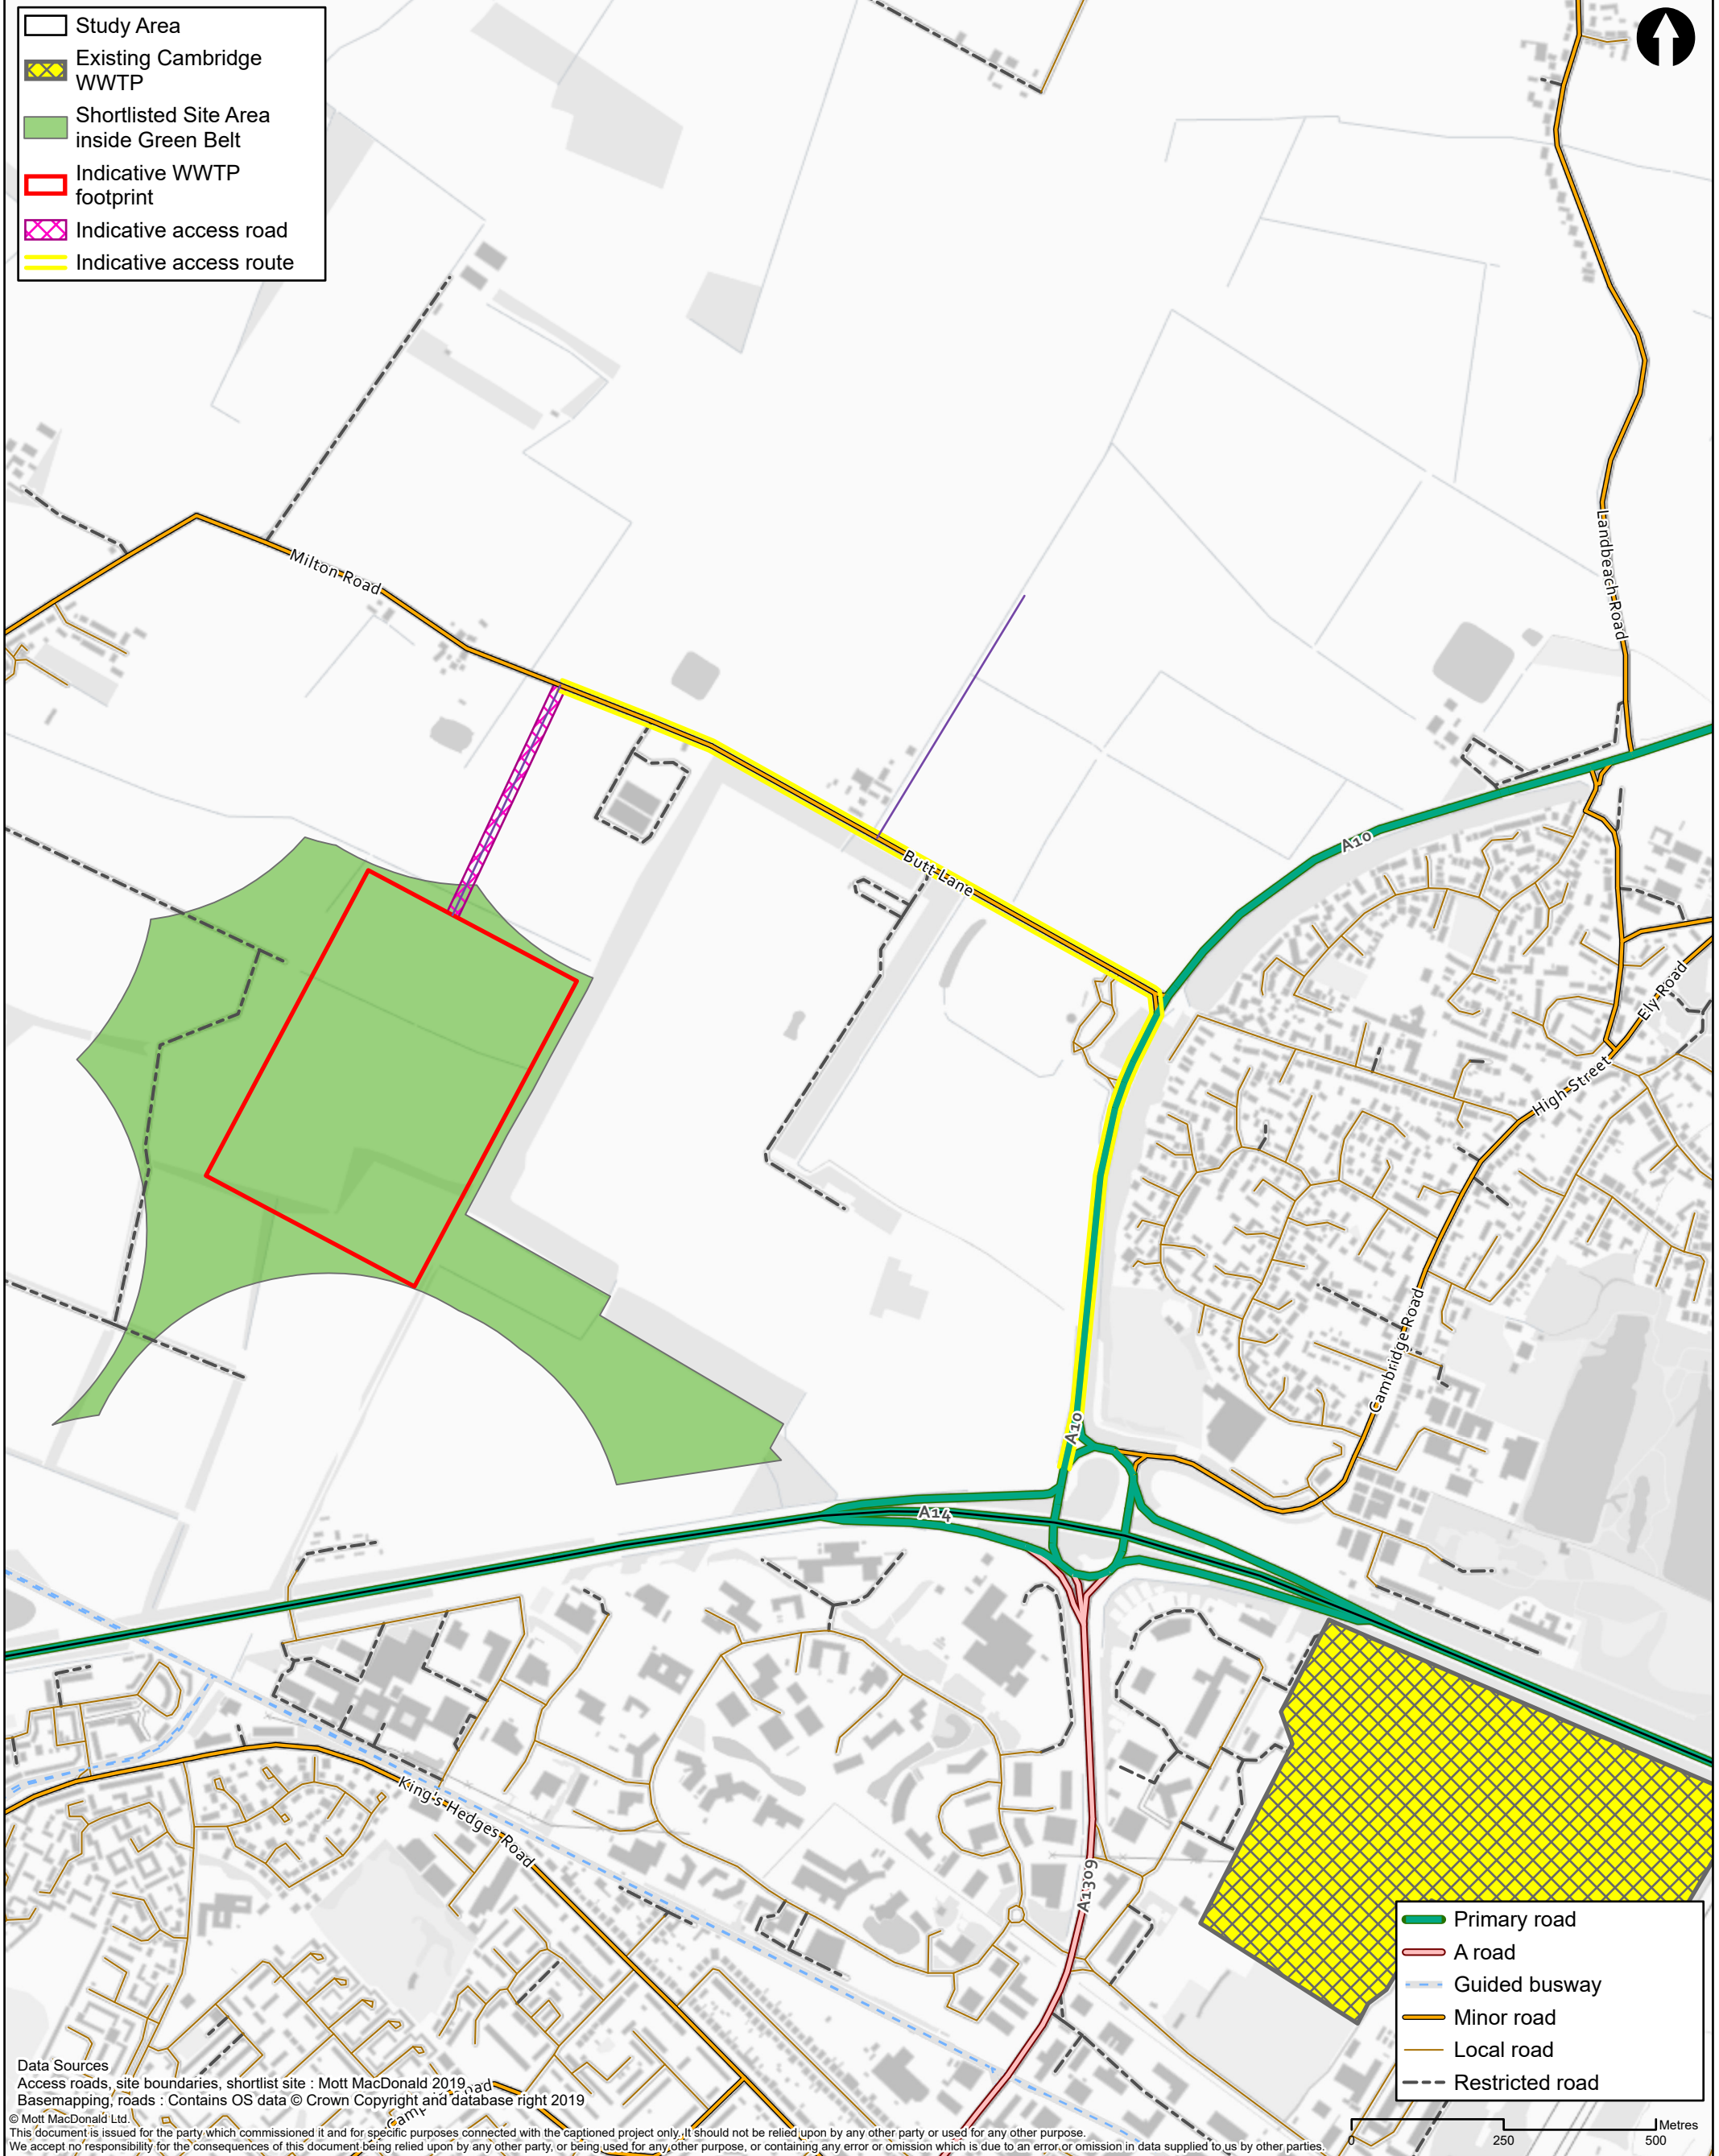


Data Sources
Access roads, site boundaries, shortlist site : Mott MacDonald 2019
Basemapping, roads : Contains OS data © Crown Copyright and database right 2019
© Mott MacDonald Ltd.
This document is issued for the party which commissioned it and for specific purposes connected with the captioned project only. It should not be relied upon by any other party or used for any other purpose.
We accept no responsibility for the consequences of this document being relied upon by any other party, or being used for any other purpose, or containing any error or omission which is due to an error or omission in data supplied to us by other parties.

M M MOTT MACDONALD 22 Station Road Cambridge CB1 2JD United Kingdom T +44 (0)20 8774 2000 F +44 (0)20 8681 5706 W mottmac.com	Client						Title Cambridge WWTP Relocation Project Site Selection Stage 3 Site Area J Transport Access Routes			Drawn	A Briggs	
	anglianwater									Checked	M Rickard	
										Approved	J Newton	
	Rev	Date	Drawn	Description		Ch'k'd	App'd	Drawing Number			Security	Status
C	10/12/19	AB	Final		MR	JN	409071-MMD-00-XX-GIS-Y-0123			STD	PRE	C

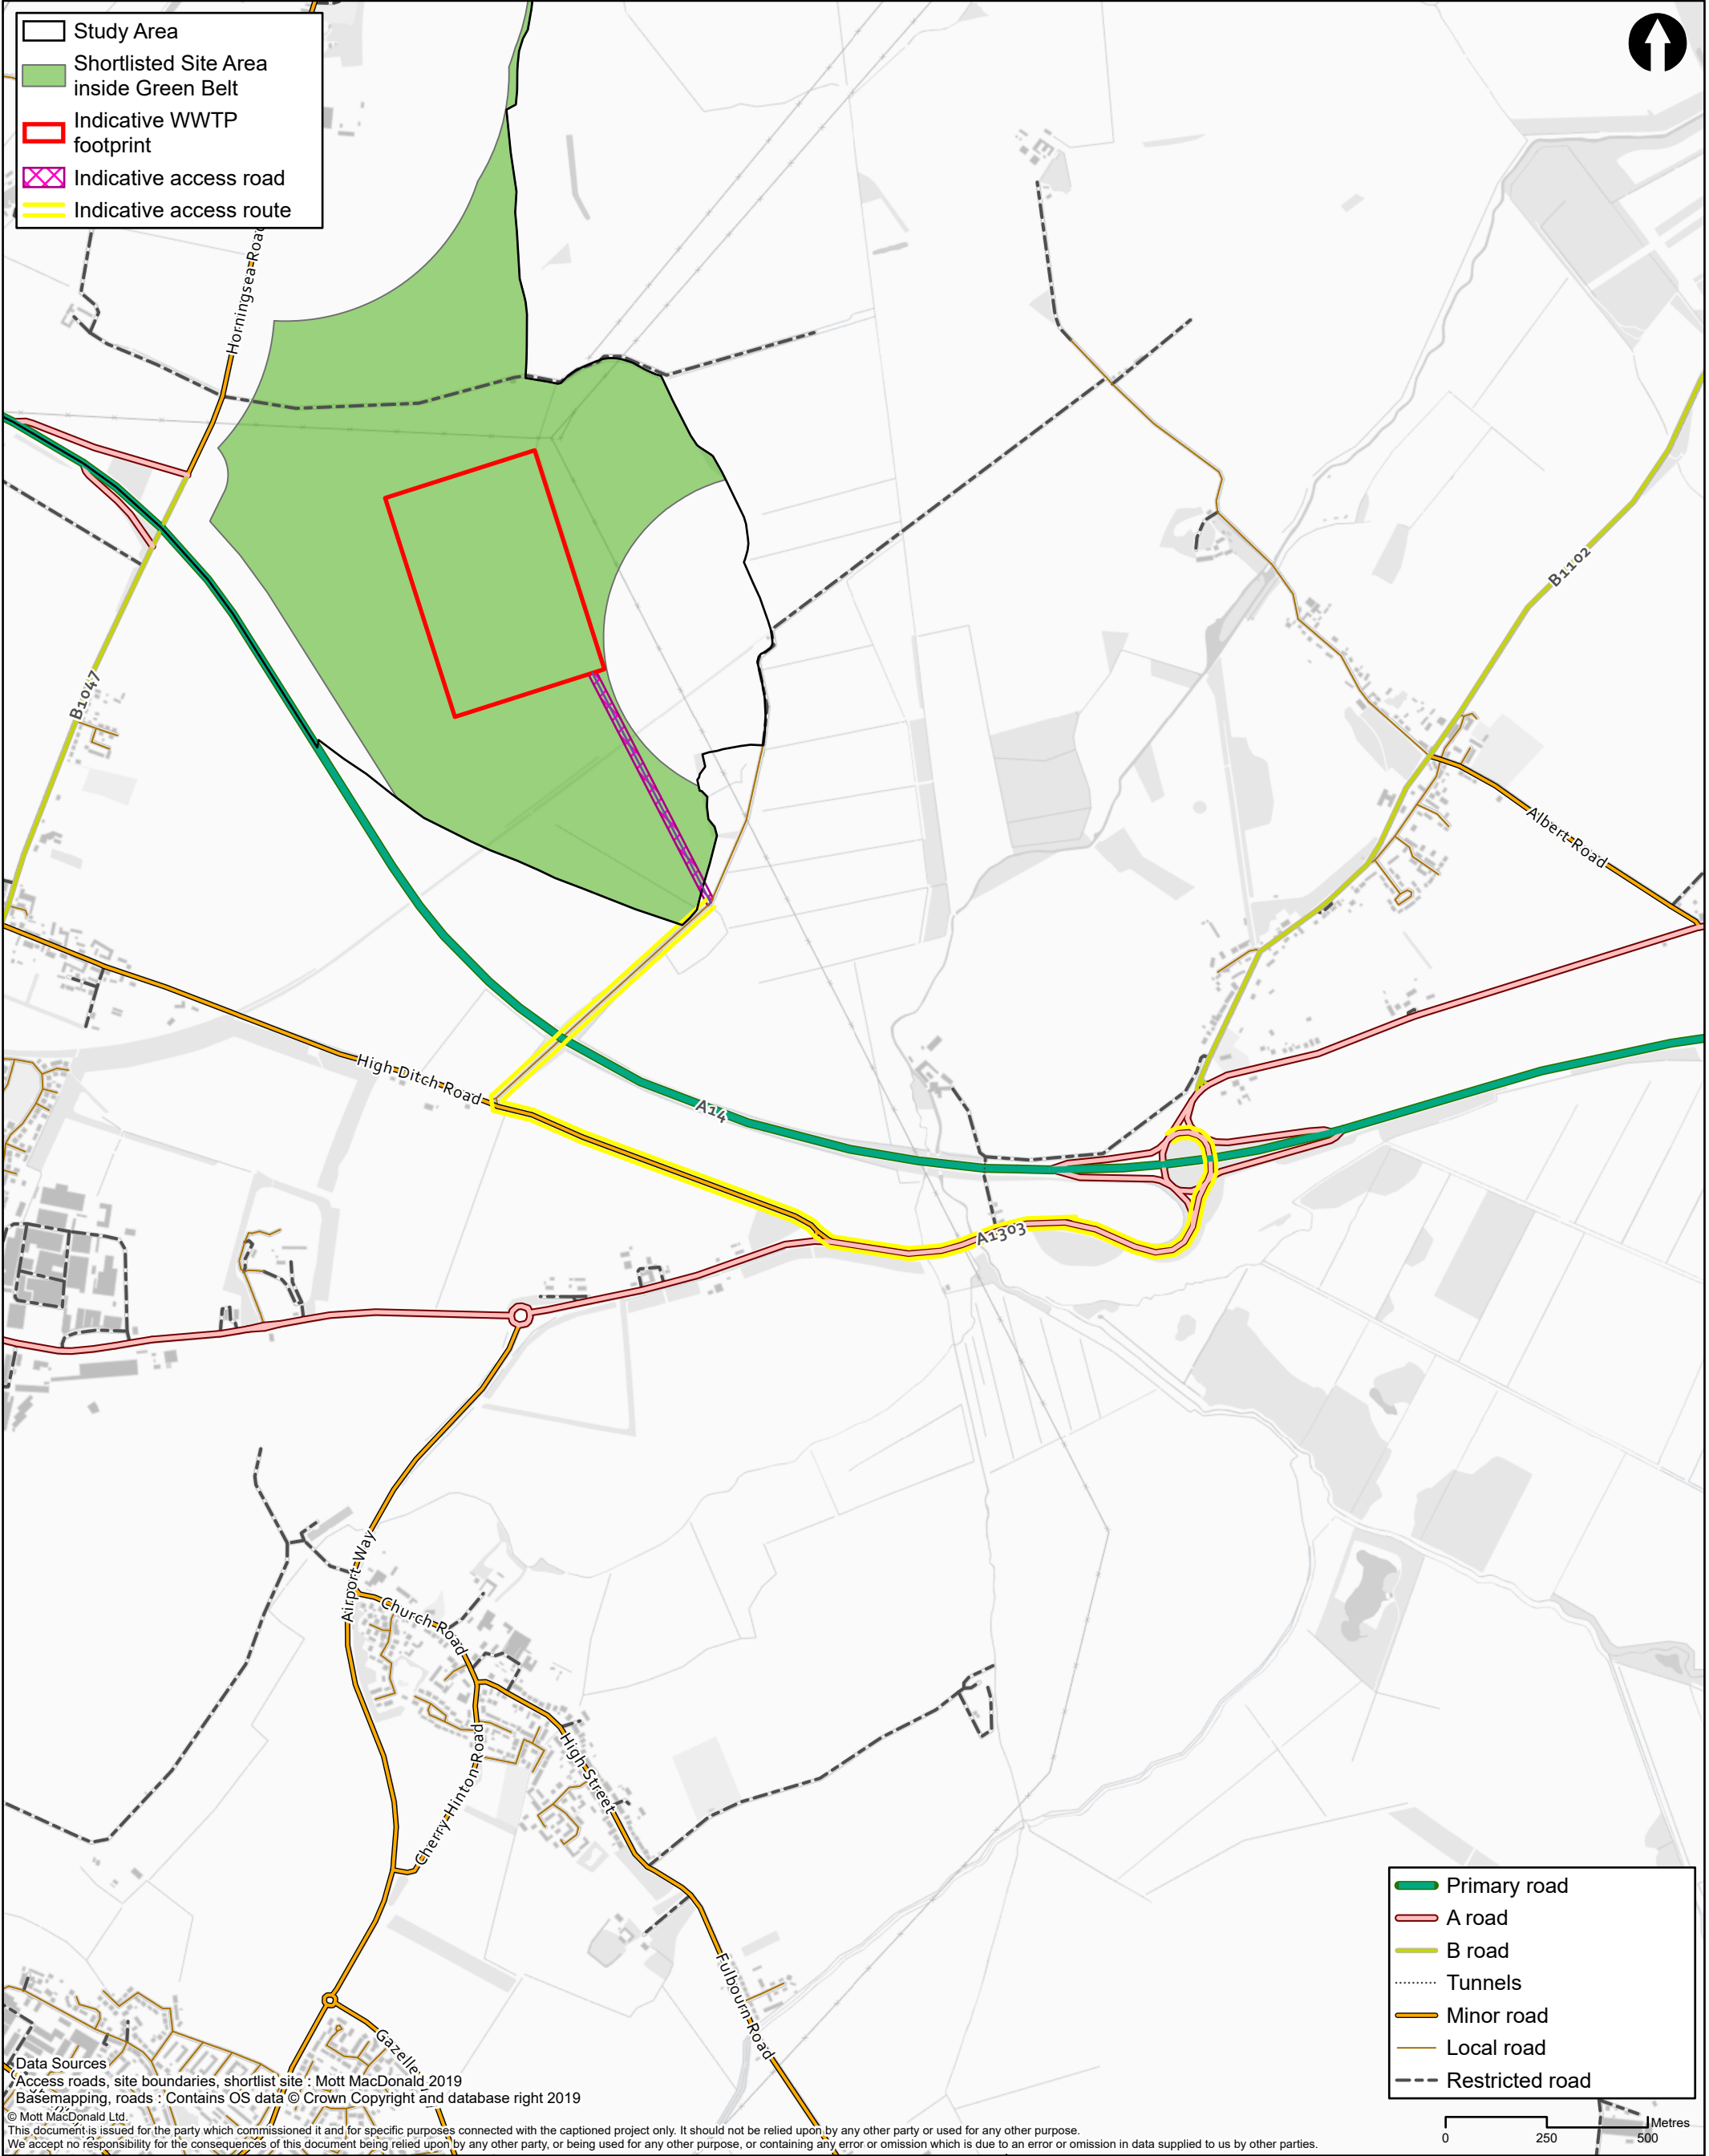

Data Sources
Access roads, site boundaries, shortlist site : Mott MacDonald 2019
Basemapping, roads : Contains OS data © Crown Copyright and database right 2019
© Mott MacDonald Ltd.
This document is issued for the party which commissioned it and for specific purposes connected with the captioned project only. It should not be relied upon by any other party or used for any other purpose.
We accept no responsibility for the consequences of this document being relied upon by any other party, or being used for any other purpose, or containing any error or omission which is due to an error or omission in data supplied to us by other parties.


M M MOTT MACDONALD 22 Station Road Cambridge CB1 2JD United Kingdom T +44 (0)20 8774 2000 F +44 (0)20 8681 5706 W mottmac.com	Client anglianwater						Title Cambridge WWTP Relocation Project Site Selection Stage 3 Site Area L Transport Access Routes			Drawn	A Briggs	
										Checked	M Rickard	
										Approved	J Newton	
										Scale at A3 1:15,000		
	Rev	Date	Drawn	Description	Ch'k'd	App'd	Drawing Number 409071-MMD-00-XX-GIS-Y-0124			Security	Status	Rev
C	10/12/19	AB	Final	MR	JN	STD				PRE	C	

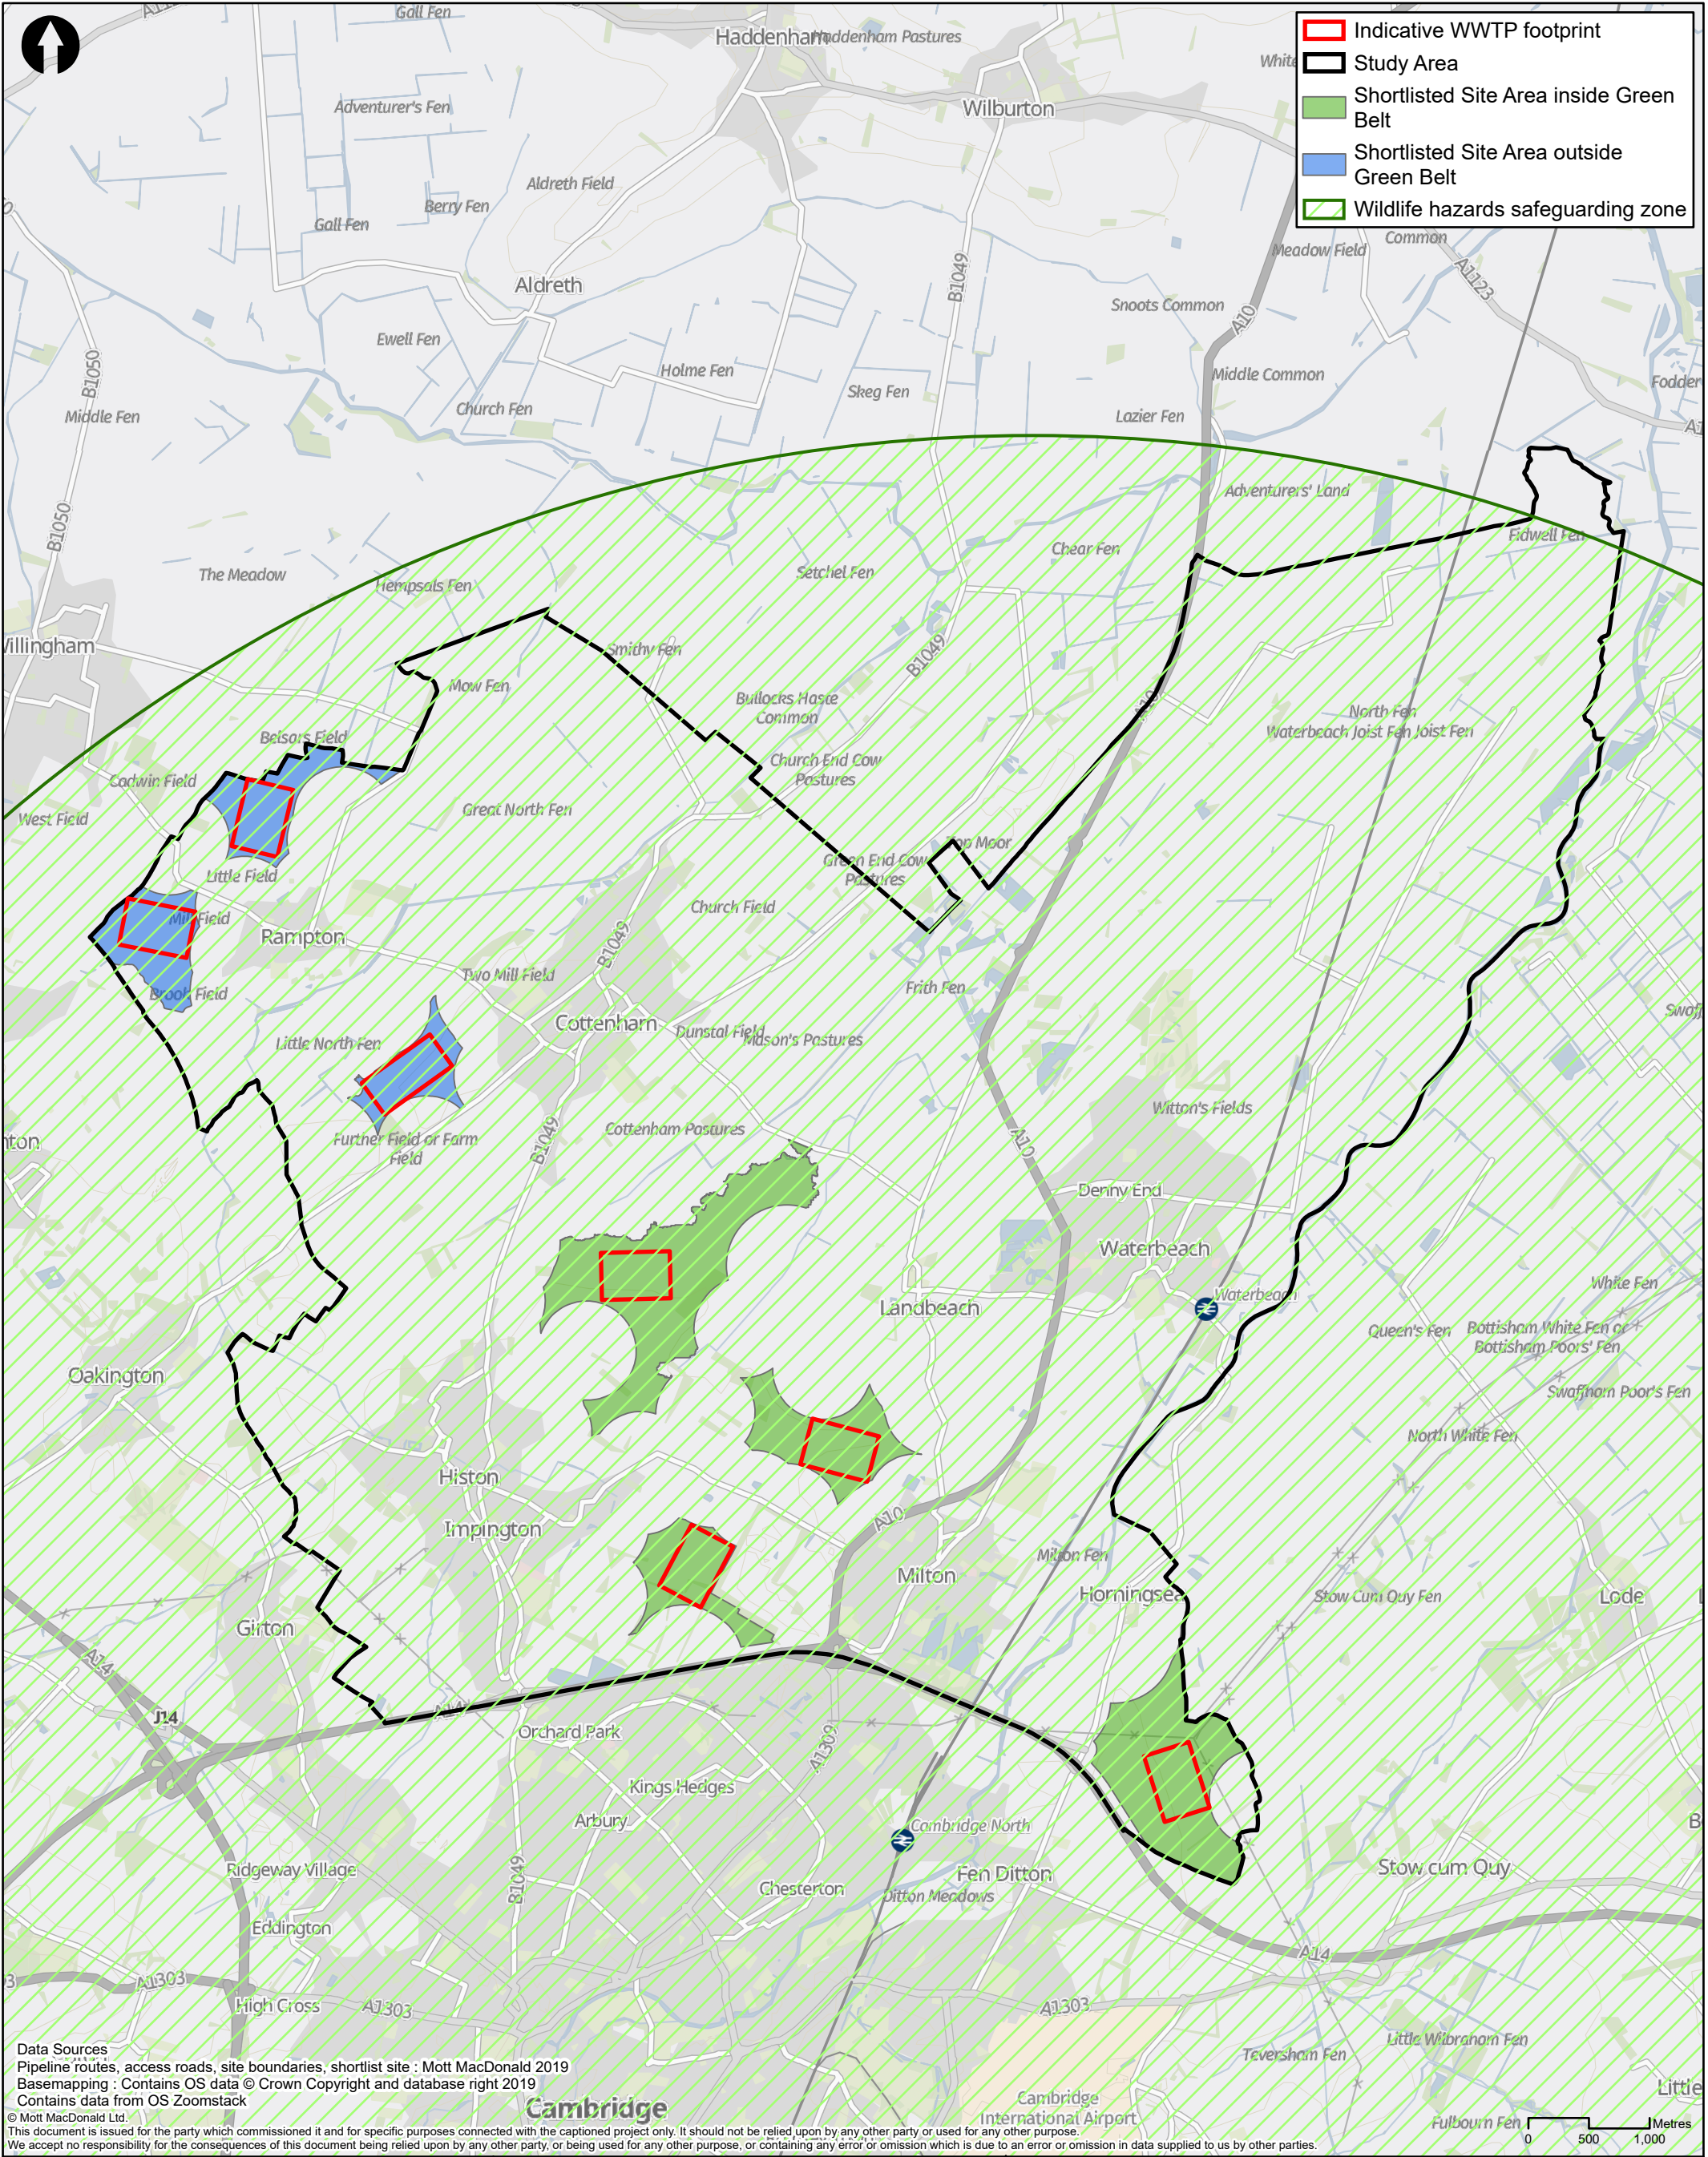

Data Sources
Pipeline routes, access roads, site boundaries, shortlist site : Mott MacDonald 2019
Basemapping : Contains OS data © Crown Copyright and database right 2019
Contains data from OS Zoomstack


© Mott MacDonald Ltd.
This document is issued for the party which commissioned it and for specific purposes connected with the captioned project only. It should not be relied upon by any other party or used for any other purpose.
We accept no responsibility for the consequences of this document being relied upon by any other party, or being used for any other purpose, or containing any error or omission which is due to an error or omission in data supplied to us by other parties.

M M MOTT MACDONALD 22 Station Road Cambridge CB1 2JD United Kingdom T +44 (0)20 8774 2000 F +44 (0)20 8681 5706 W mottmac.com	Client						Title Cambridge WWTP Relocation Project Site Selection Stage 3 Risk to Aviation			Drawn	N Critten		
	anglianwater									Checked	M Rickard		
										Approved	J Newton		
	Rev	Date	Drawn	Description		Ch'k'd	App'd	Drawing Number 409071-MMD-00-XX-GIS-Y-0139			Security	Status	Rev
	C	18/06/20	NC	Final		MR	JN				STD	PRE	C

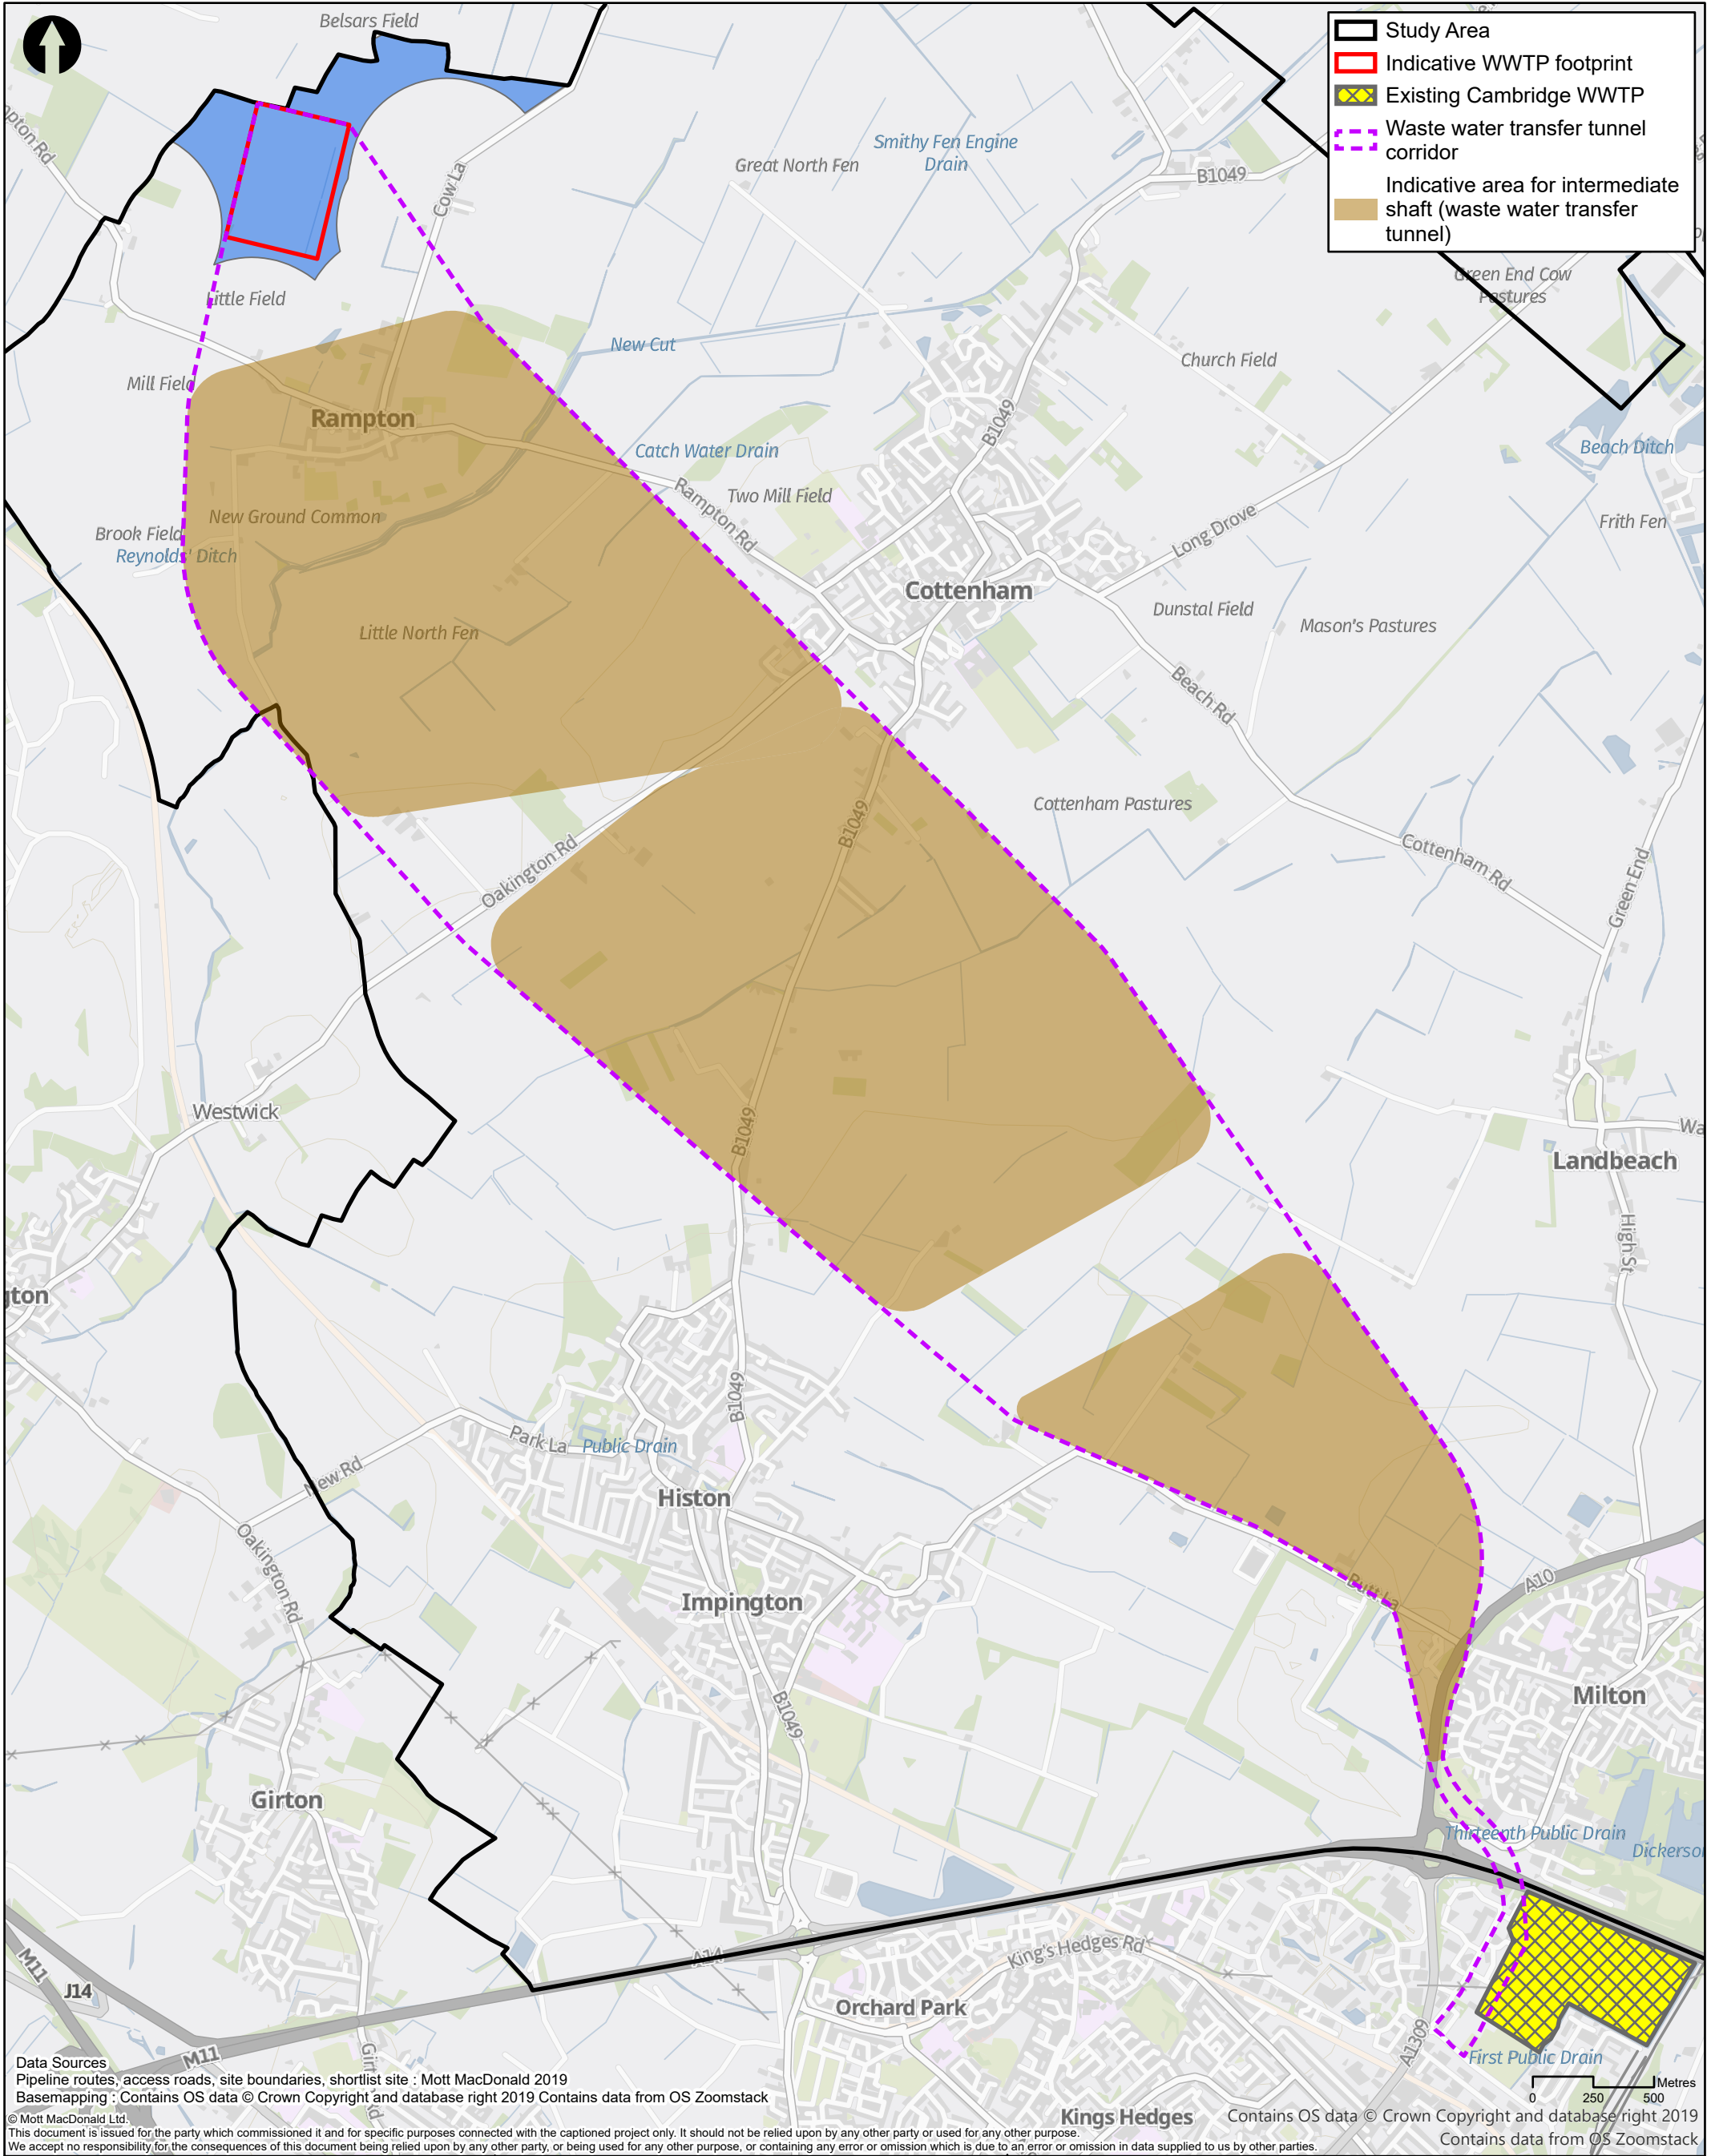


Data Sources
Pipeline routes, access roads, site boundaries, shortlist site : Mott MacDonald 2019
Basemapping : Contains OS data © Crown Copyright and database right 2019 Contains data from OS Zoomstack
© Mott MacDonald Ltd.
This document is issued for the party which commissioned it and for specific purposes connected with the captioned project only. It should not be relied upon by any other party or used for any other purpose.
We accept no responsibility for the consequences of this document being relied upon by any other party, or being used for any other purpose, or containing any error or omission which is due to an error or omission in data supplied to us by other parties.

M M MOTT MACDONALD 22 Station Road Cambridge CB1 2JD United Kingdom T +44 (0)20 8774 2000 F +44 (0)20 8681 5706 W mottmac.com	Client						Title Cambridge WwTP Relocation Project Site Selection Stage 3 Tunnels Location Plan Site Area A			Drawn	N Critten	
	anglianwater									Checked	M Rickard	
										Approved	J Newton	
	Rev	Date	Drawn	Description	Ch'k'd	App'd	Drawing Number 409071-MMD-00-XX-GIS-Y-0147			Security	Status	Rev
	C	18/06/20	NC	Final	MR	JN				STD	PRE	C

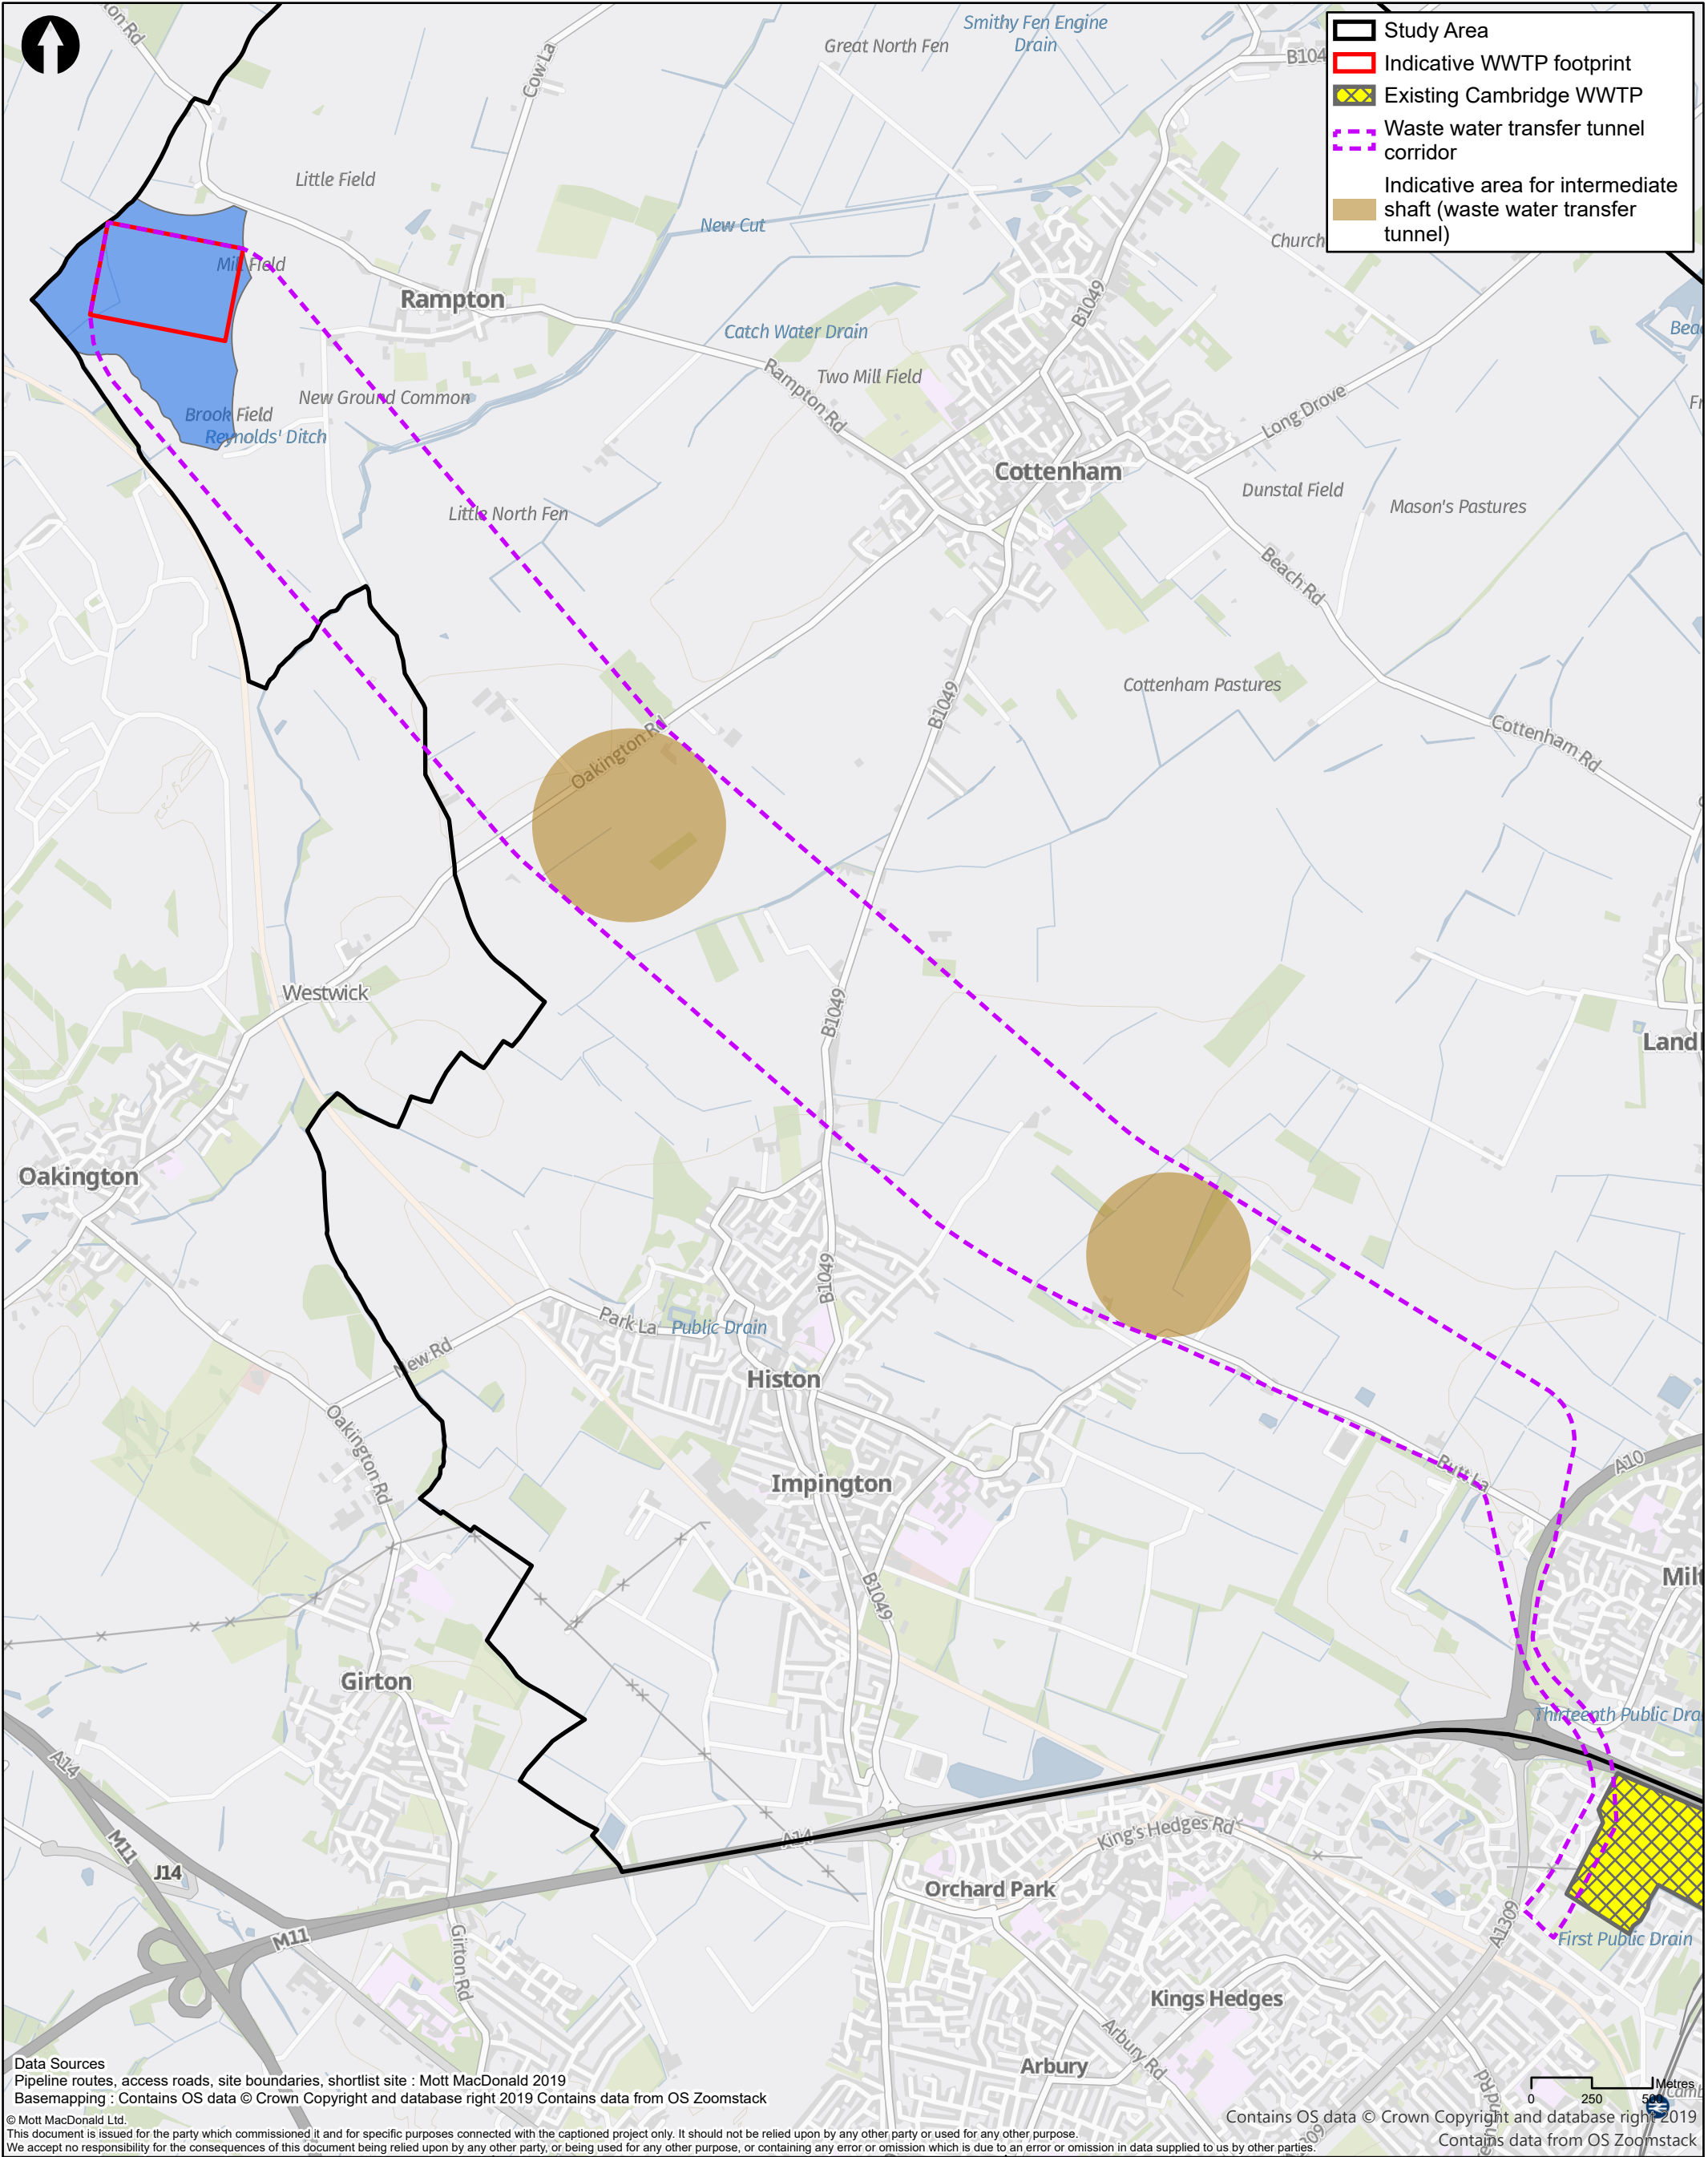

Data Sources
Pipeline routes, access roads, site boundaries, shortlist site : Mott MacDonald 2019
Basemapping : Contains OS data © Crown Copyright and database right 2019 Contains data from OS Zoomstack
© Mott MacDonald Ltd.
This document is issued for the party which commissioned it and for specific purposes connected with the captioned project only. It should not be relied upon by any other party or used for any other purpose.
We accept no responsibility for the consequences of this document being relied upon by any other party, or being used for any other purpose, or containing any error or omission which is due to an error or omission in data supplied to us by other parties.

M M MOTT MACDONALD 22 Station Road Cambridge CB1 2JD United Kingdom T +44 (0)20 8774 2000 F +44 (0)20 8681 5706 W mottmac.com	Client					Title Cambridge WwTP Relocation Project Site Selection Stage 3 Tunnels Location Plan Site Area B			Drawn	N Critten			
	anglianwater								Checked	M Rickard			
									Approved	J Newton			
	Rev	Date	Drawn	Description		Ch'k'd	App'd	Drawing Number 409071-MMD-00-XX-GIS-Y-0148			Security	Status	Rev
	C	18/06/20	NC	Final		MR	JN				STD	PRE	C

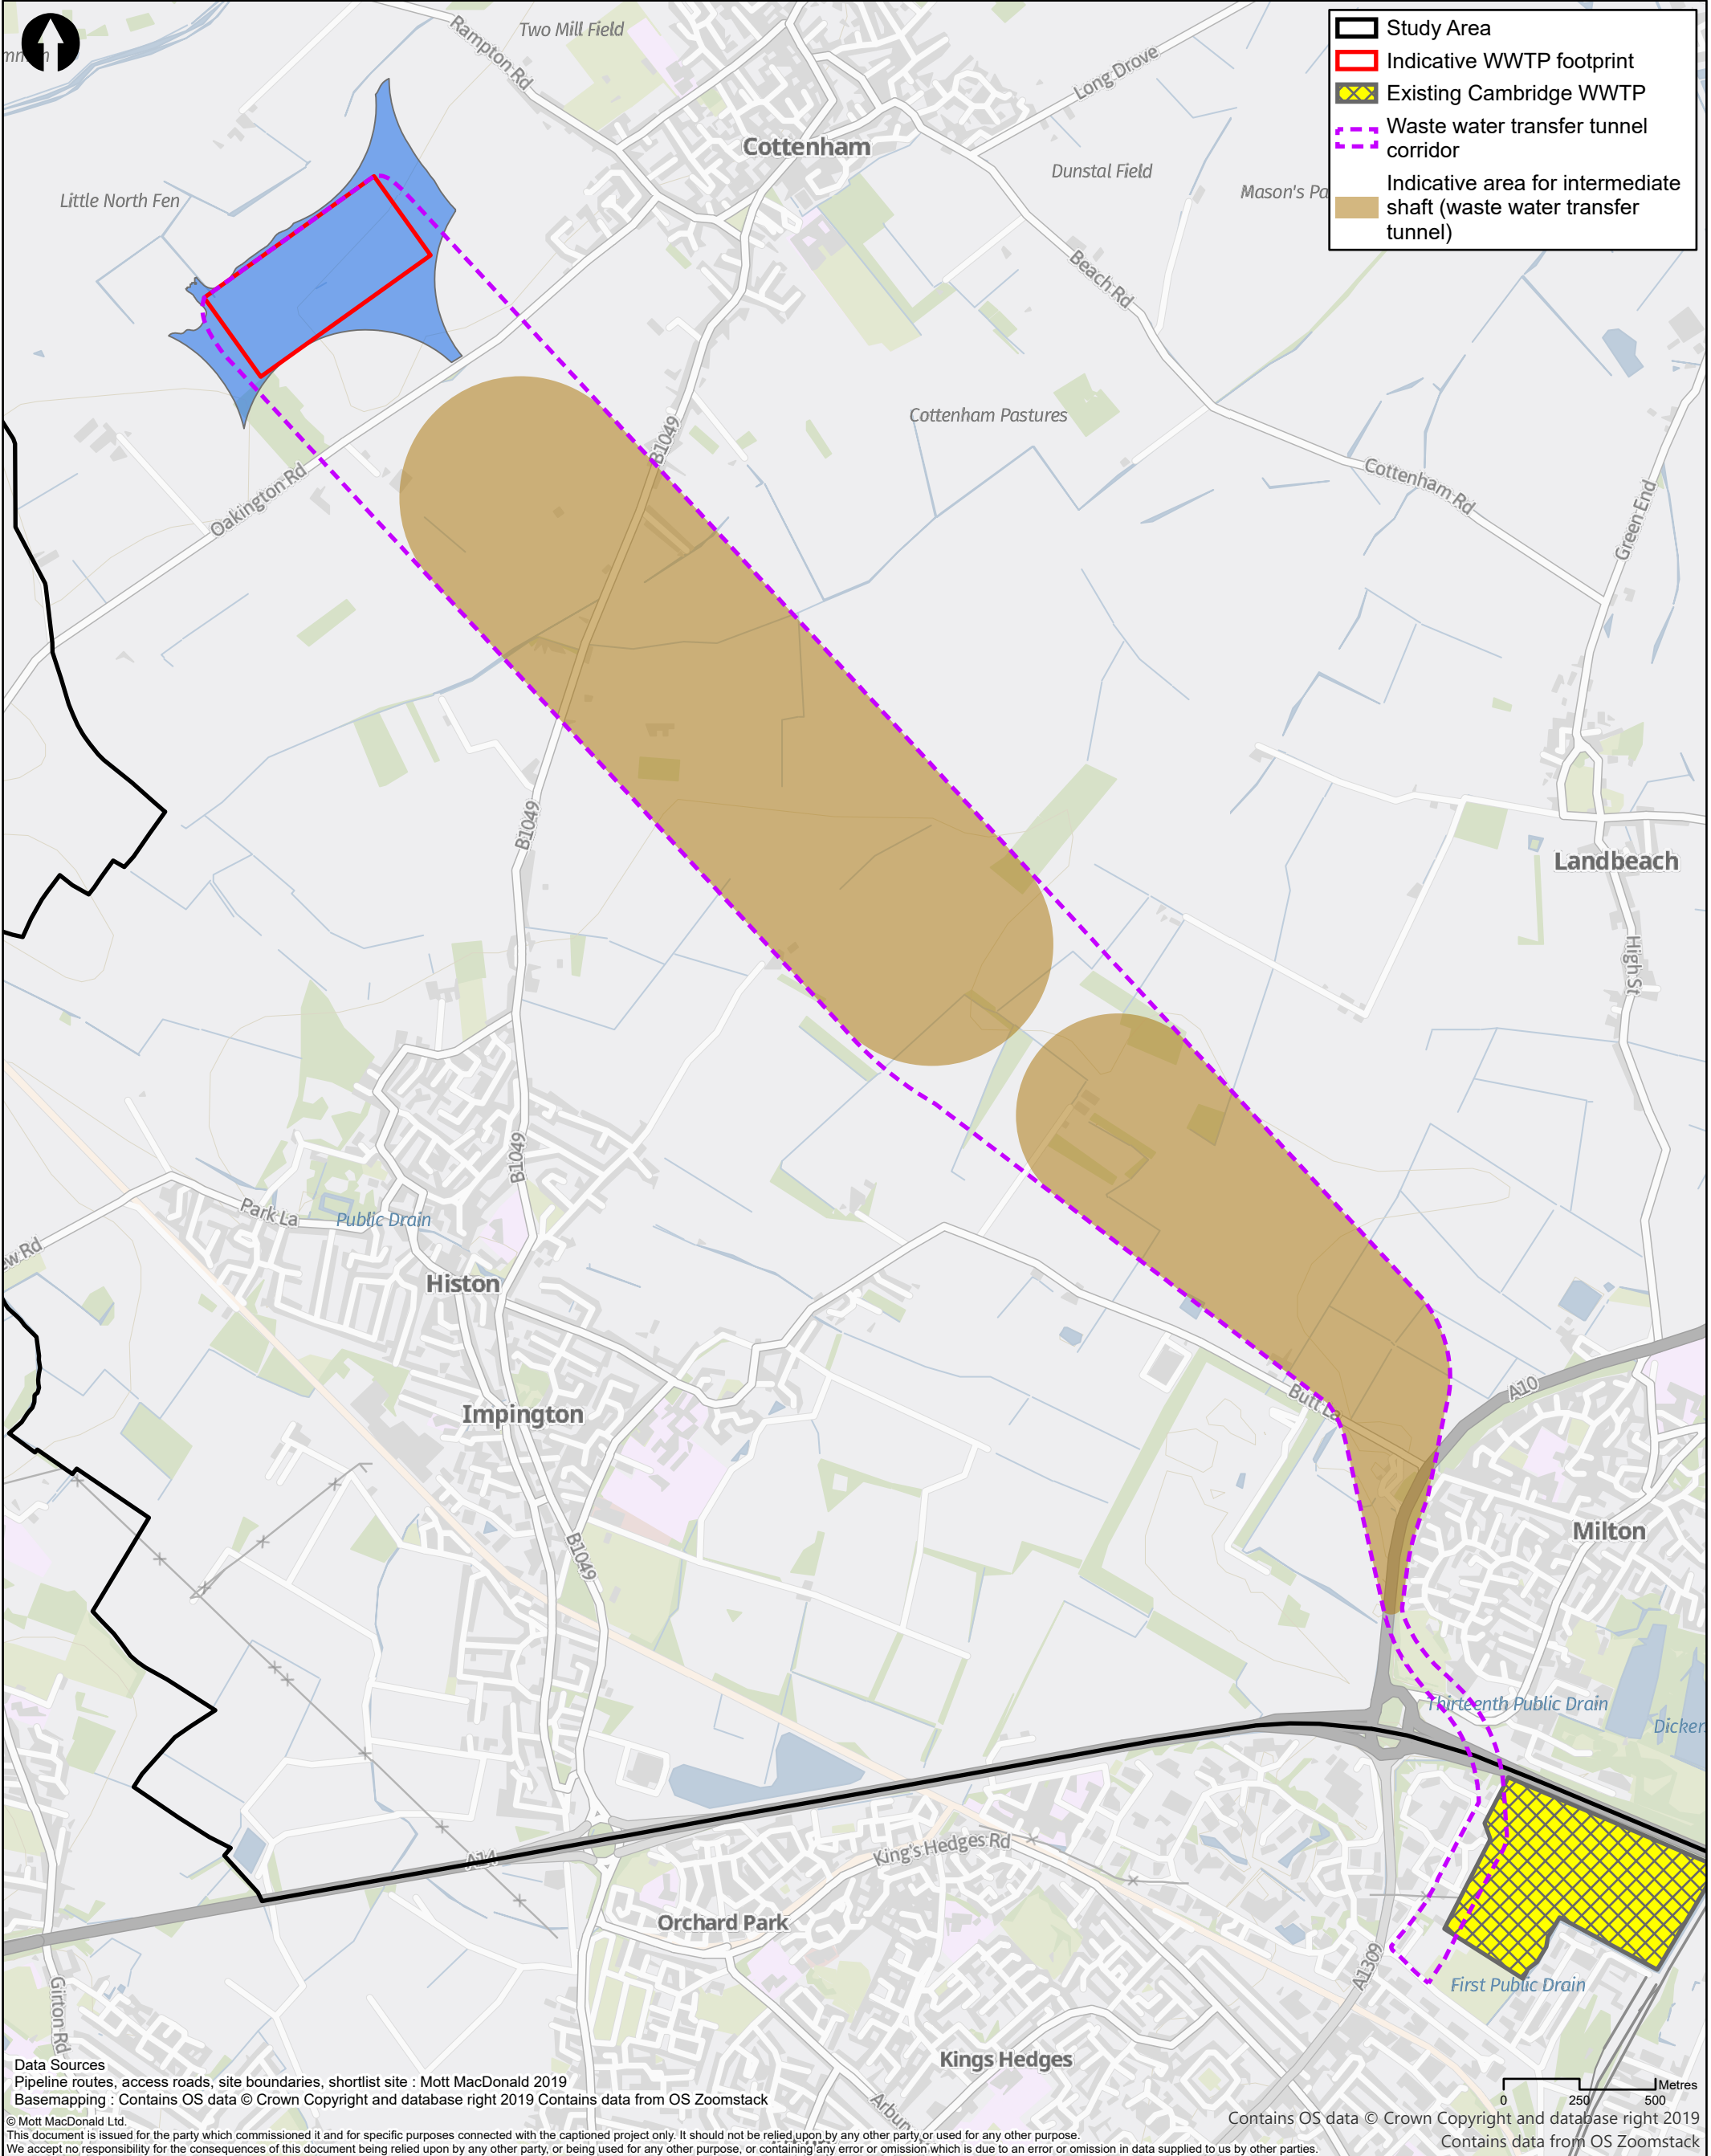


Data Sources
Pipeline routes, access roads, site boundaries, shortlist site : Mott MacDonald 2019
Basemapping : Contains OS data © Crown Copyright and database right 2019 Contains data from OS Zoomstack

© Mott MacDonald Ltd.
This document is issued for the party which commissioned it and for specific purposes connected with the captioned project only. It should not be relied upon by any other party or used for any other purpose.
We accept no responsibility for the consequences of this document being relied upon by any other party, or being used for any other purpose, or containing any error or omission which is due to an error or omission in data supplied to us by other parties.


Contains OS data © Crown Copyright and database right 2019
Contains data from OS Zoomstack

M M MOTT MACDONALD 22 Station Road Cambridge CB1 2JD United Kingdom T +44 (0)20 8774 2000 F +44 (0)20 8681 5706 W mottmac.com	Client anglianwater					Title Cambridge WwTP Relocation Project Site Selection Stage 3 Tunnels Location Plan Site Area C			Drawn	N Critten	
									Checked	M Rickard	
									Approved	J Newton	
	Scale at A3 1:20,000										
	Rev	Date	Drawn	Description	Ch'k'd	App'd	Drawing Number 409071-MMD-00-XX-GIS-Y-0149			Security	Status
C	18/06/20	NC	Final	MR	JN	STD				PRE	C

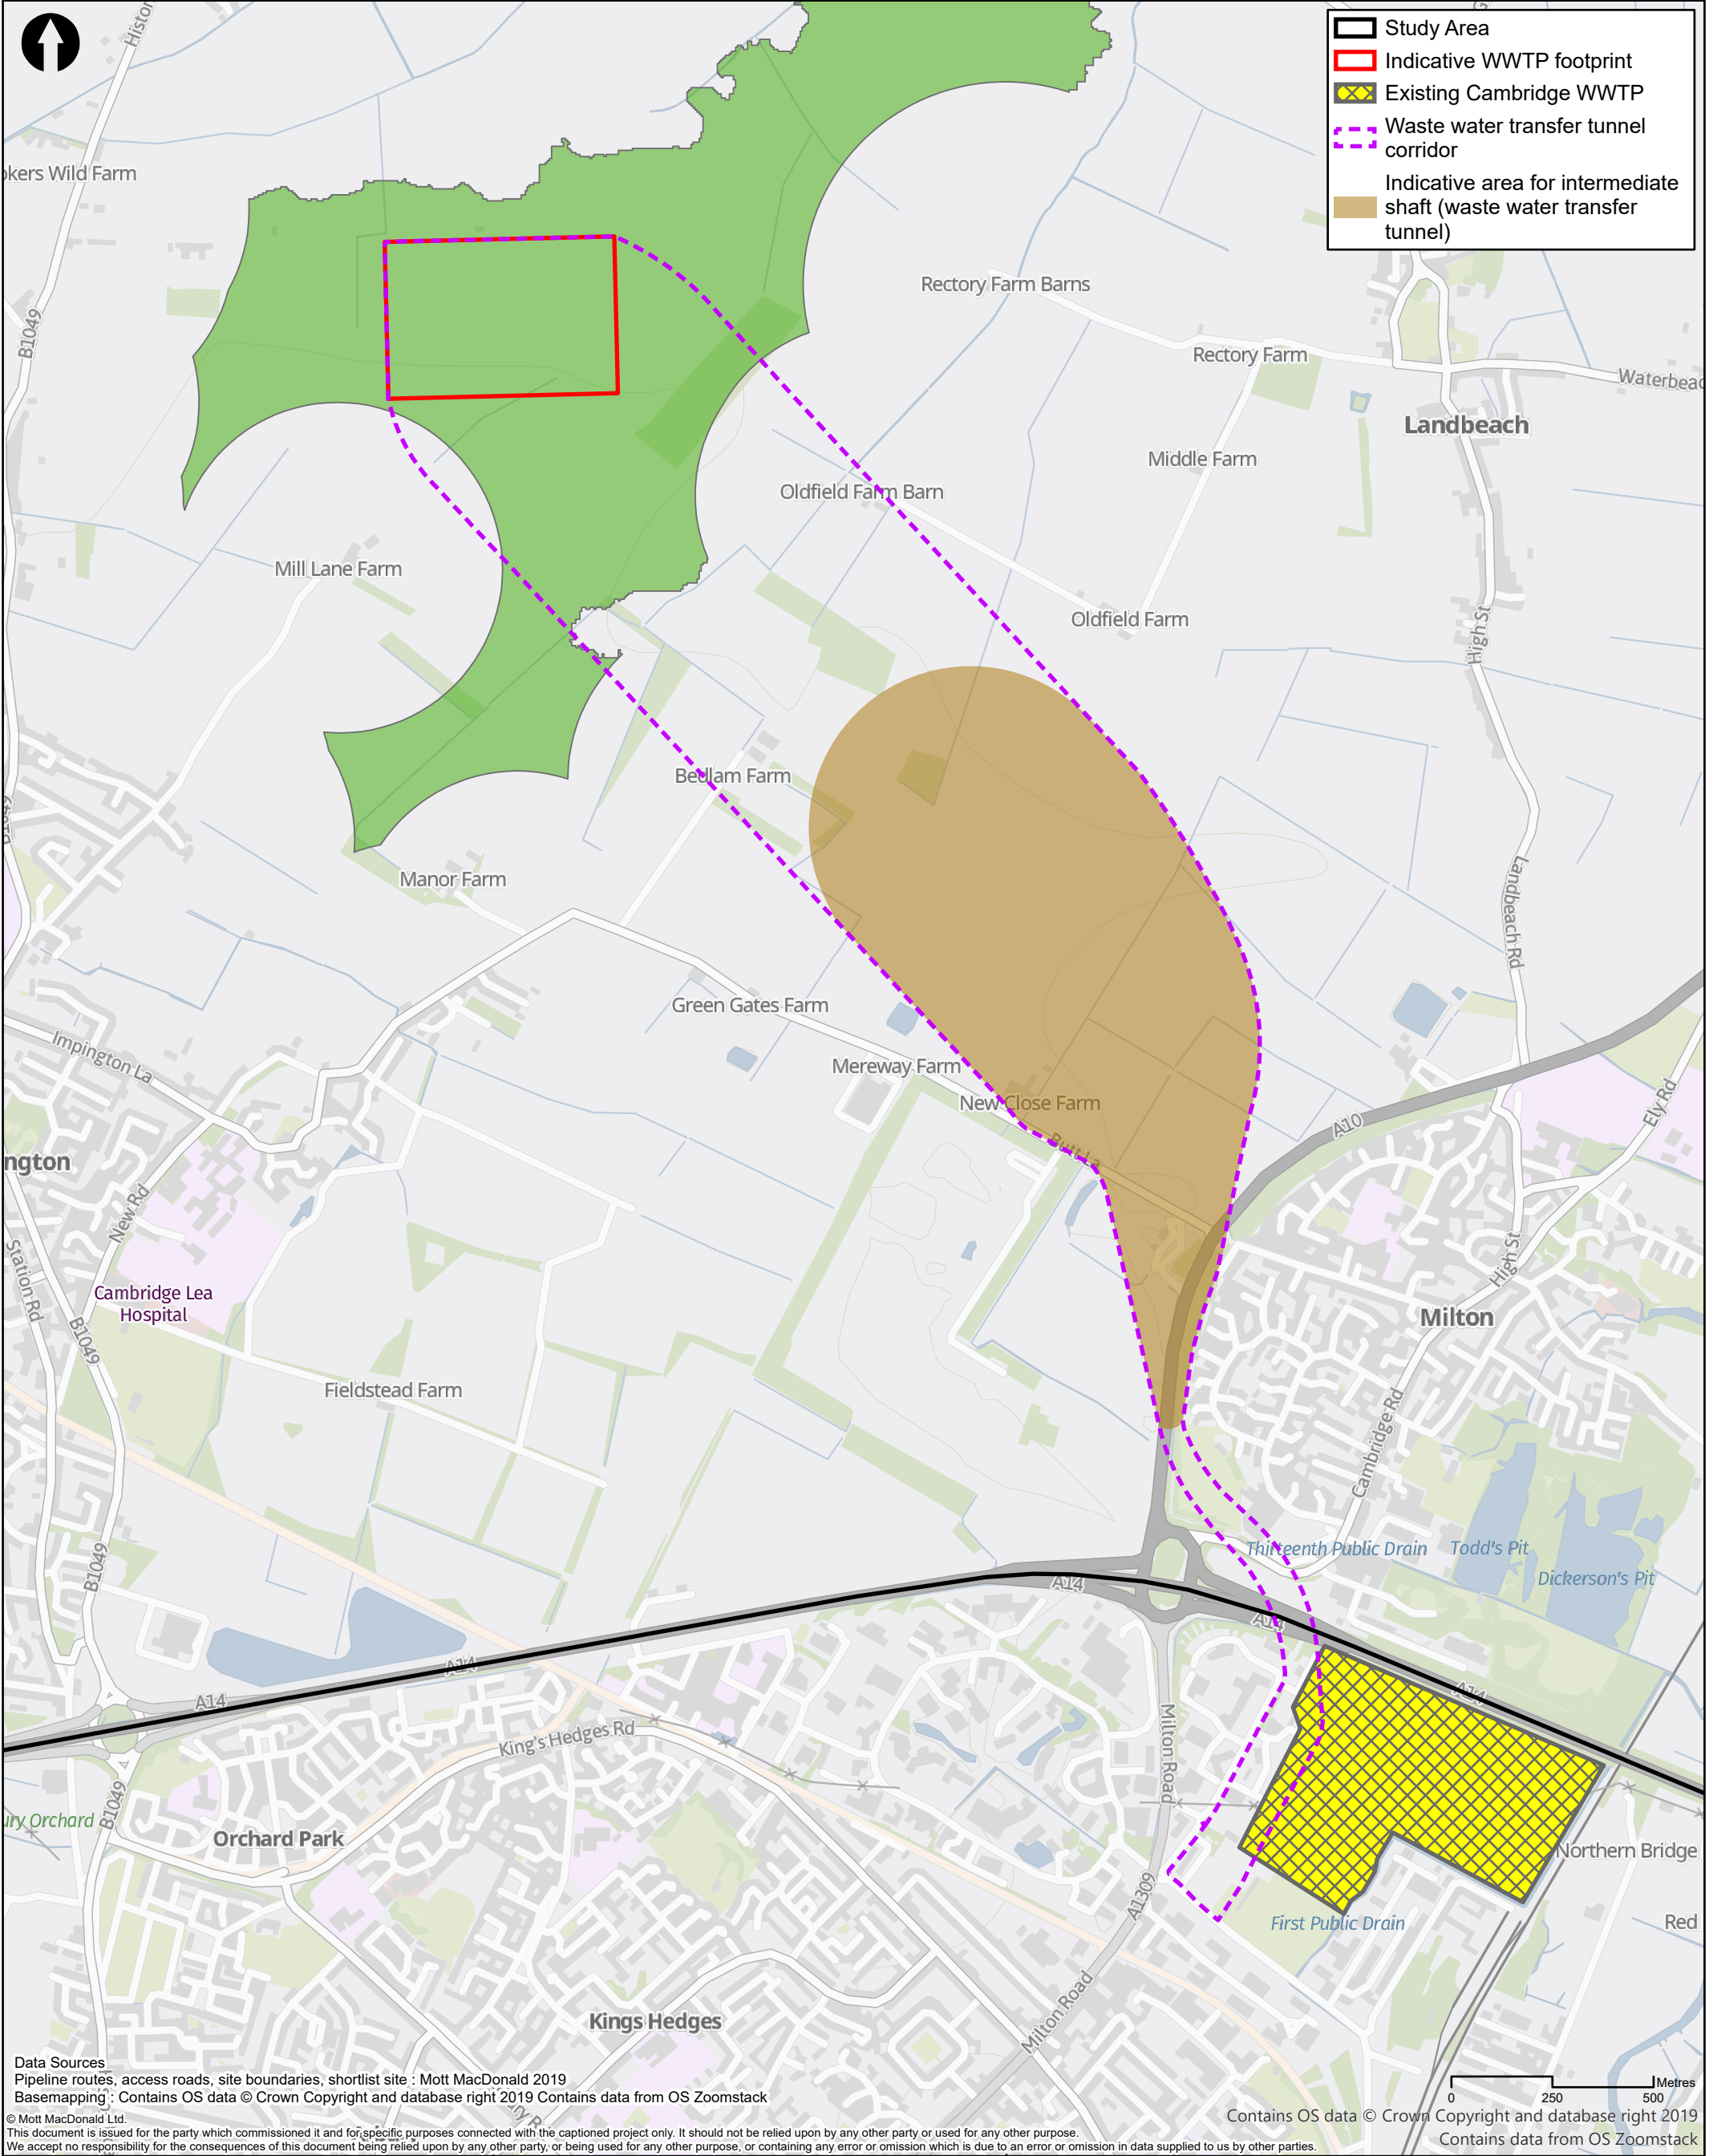


Data Sources
Pipeline routes, access roads, site boundaries, shortlist site : Mott MacDonald 2019
Basemapping : Contains OS data © Crown Copyright and database right 2019 Contains data from OS Zoomstack
© Mott MacDonald Ltd.
This document is issued for the party which commissioned it and for specific purposes connected with the captioned project only. It should not be relied upon by any other party or used for any other purpose.
We accept no responsibility for the consequences of this document being relied upon by any other party, or being used for any other purpose, or containing any error or omission which is due to an error or omission in data supplied to us by other parties.

M M MOTT MACDONALD 22 Station Road Cambridge CB1 2JD United Kingdom T +44 (0)20 8774 2000 F +44 (0)20 8681 5706 W mottmac.com	Client anglianwater					Title Cambridge WwTP Relocation Project Site Selection Stage 3 Tunnels Location Plan Site Area H		Drawn	N Critten	
								Checked	M Rickard	
								Approved	J Newton	
	Scale at A3 1:15,000									
	Rev	Date	Drawn	Description	Ch'k'd	App'd	Drawing Number 409071-MMD-00-XX-GIS-Y-0150		Security	Status
C	18/06/20	NC	Final	MR	JN	STD			PRE	C

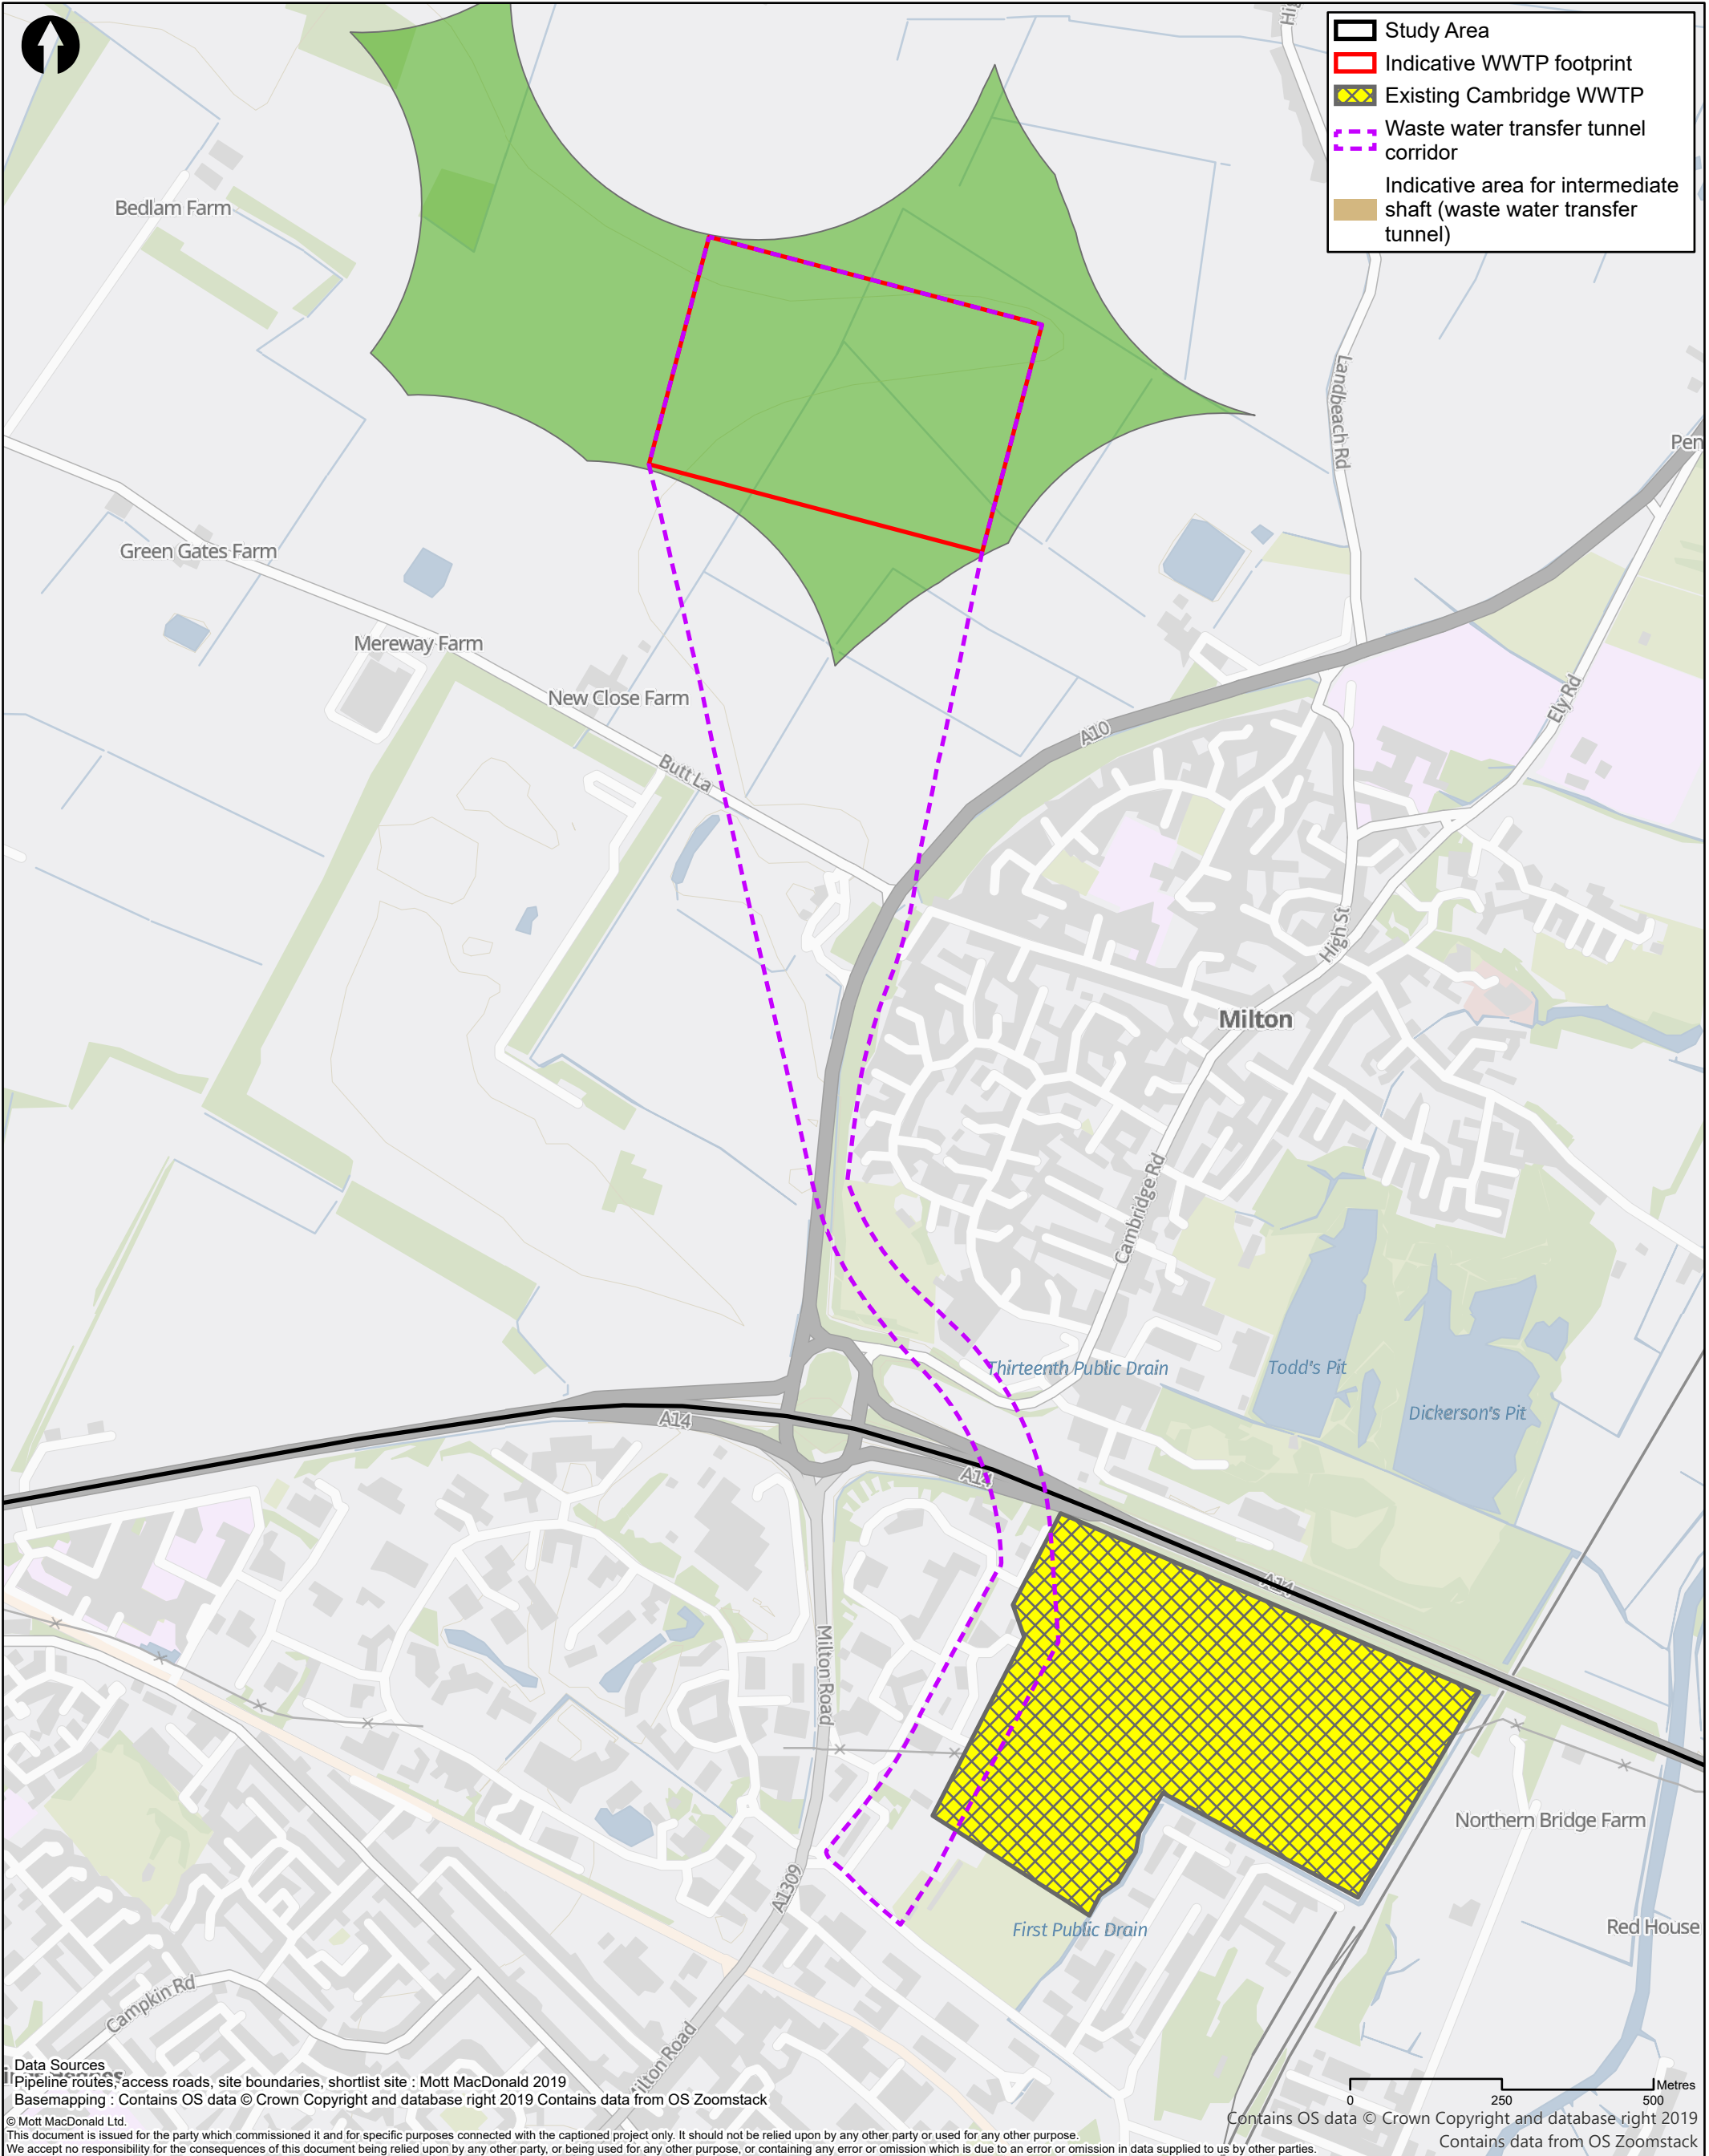

Data Sources
Pipeline routes, access roads, site boundaries, shortlist site : Mott MacDonald 2019
Basemapping : Contains OS data © Crown Copyright and database right 2019 Contains data from OS Zoomstack
© Mott MacDonald Ltd.
This document is issued for the party which commissioned it and for specific purposes connected with the captioned project only. It should not be relied upon by any other party or used for any other purpose.
We accept no responsibility for the consequences of this document being relied upon by any other party, or being used for any other purpose, or containing any error or omission which is due to an error or omission in data supplied to us by other parties.

M M MOTT MACDONALD 22 Station Road Cambridge CB1 2JD United Kingdom T +44 (0)20 8774 2000 F +44 (0)20 8681 5706 W mottmac.com	Client anglianwater					Title Cambridge WwTP Relocation Project Site Selection Stage 3 Tunnels Location Plan Site Area I			Drawn	N Critten	
									Checked	M Rickard	
									Approved	J Newton	
									Scale at A3 1:10,000		
	Rev	Date	Drawn	Description	Ch'k'd	App'd	Drawing Number 409071-MMD-00-XX-GIS-Y-0151			Security	Status
C	18/06/20	NC	Final	MR	JN	STD				PRE	C

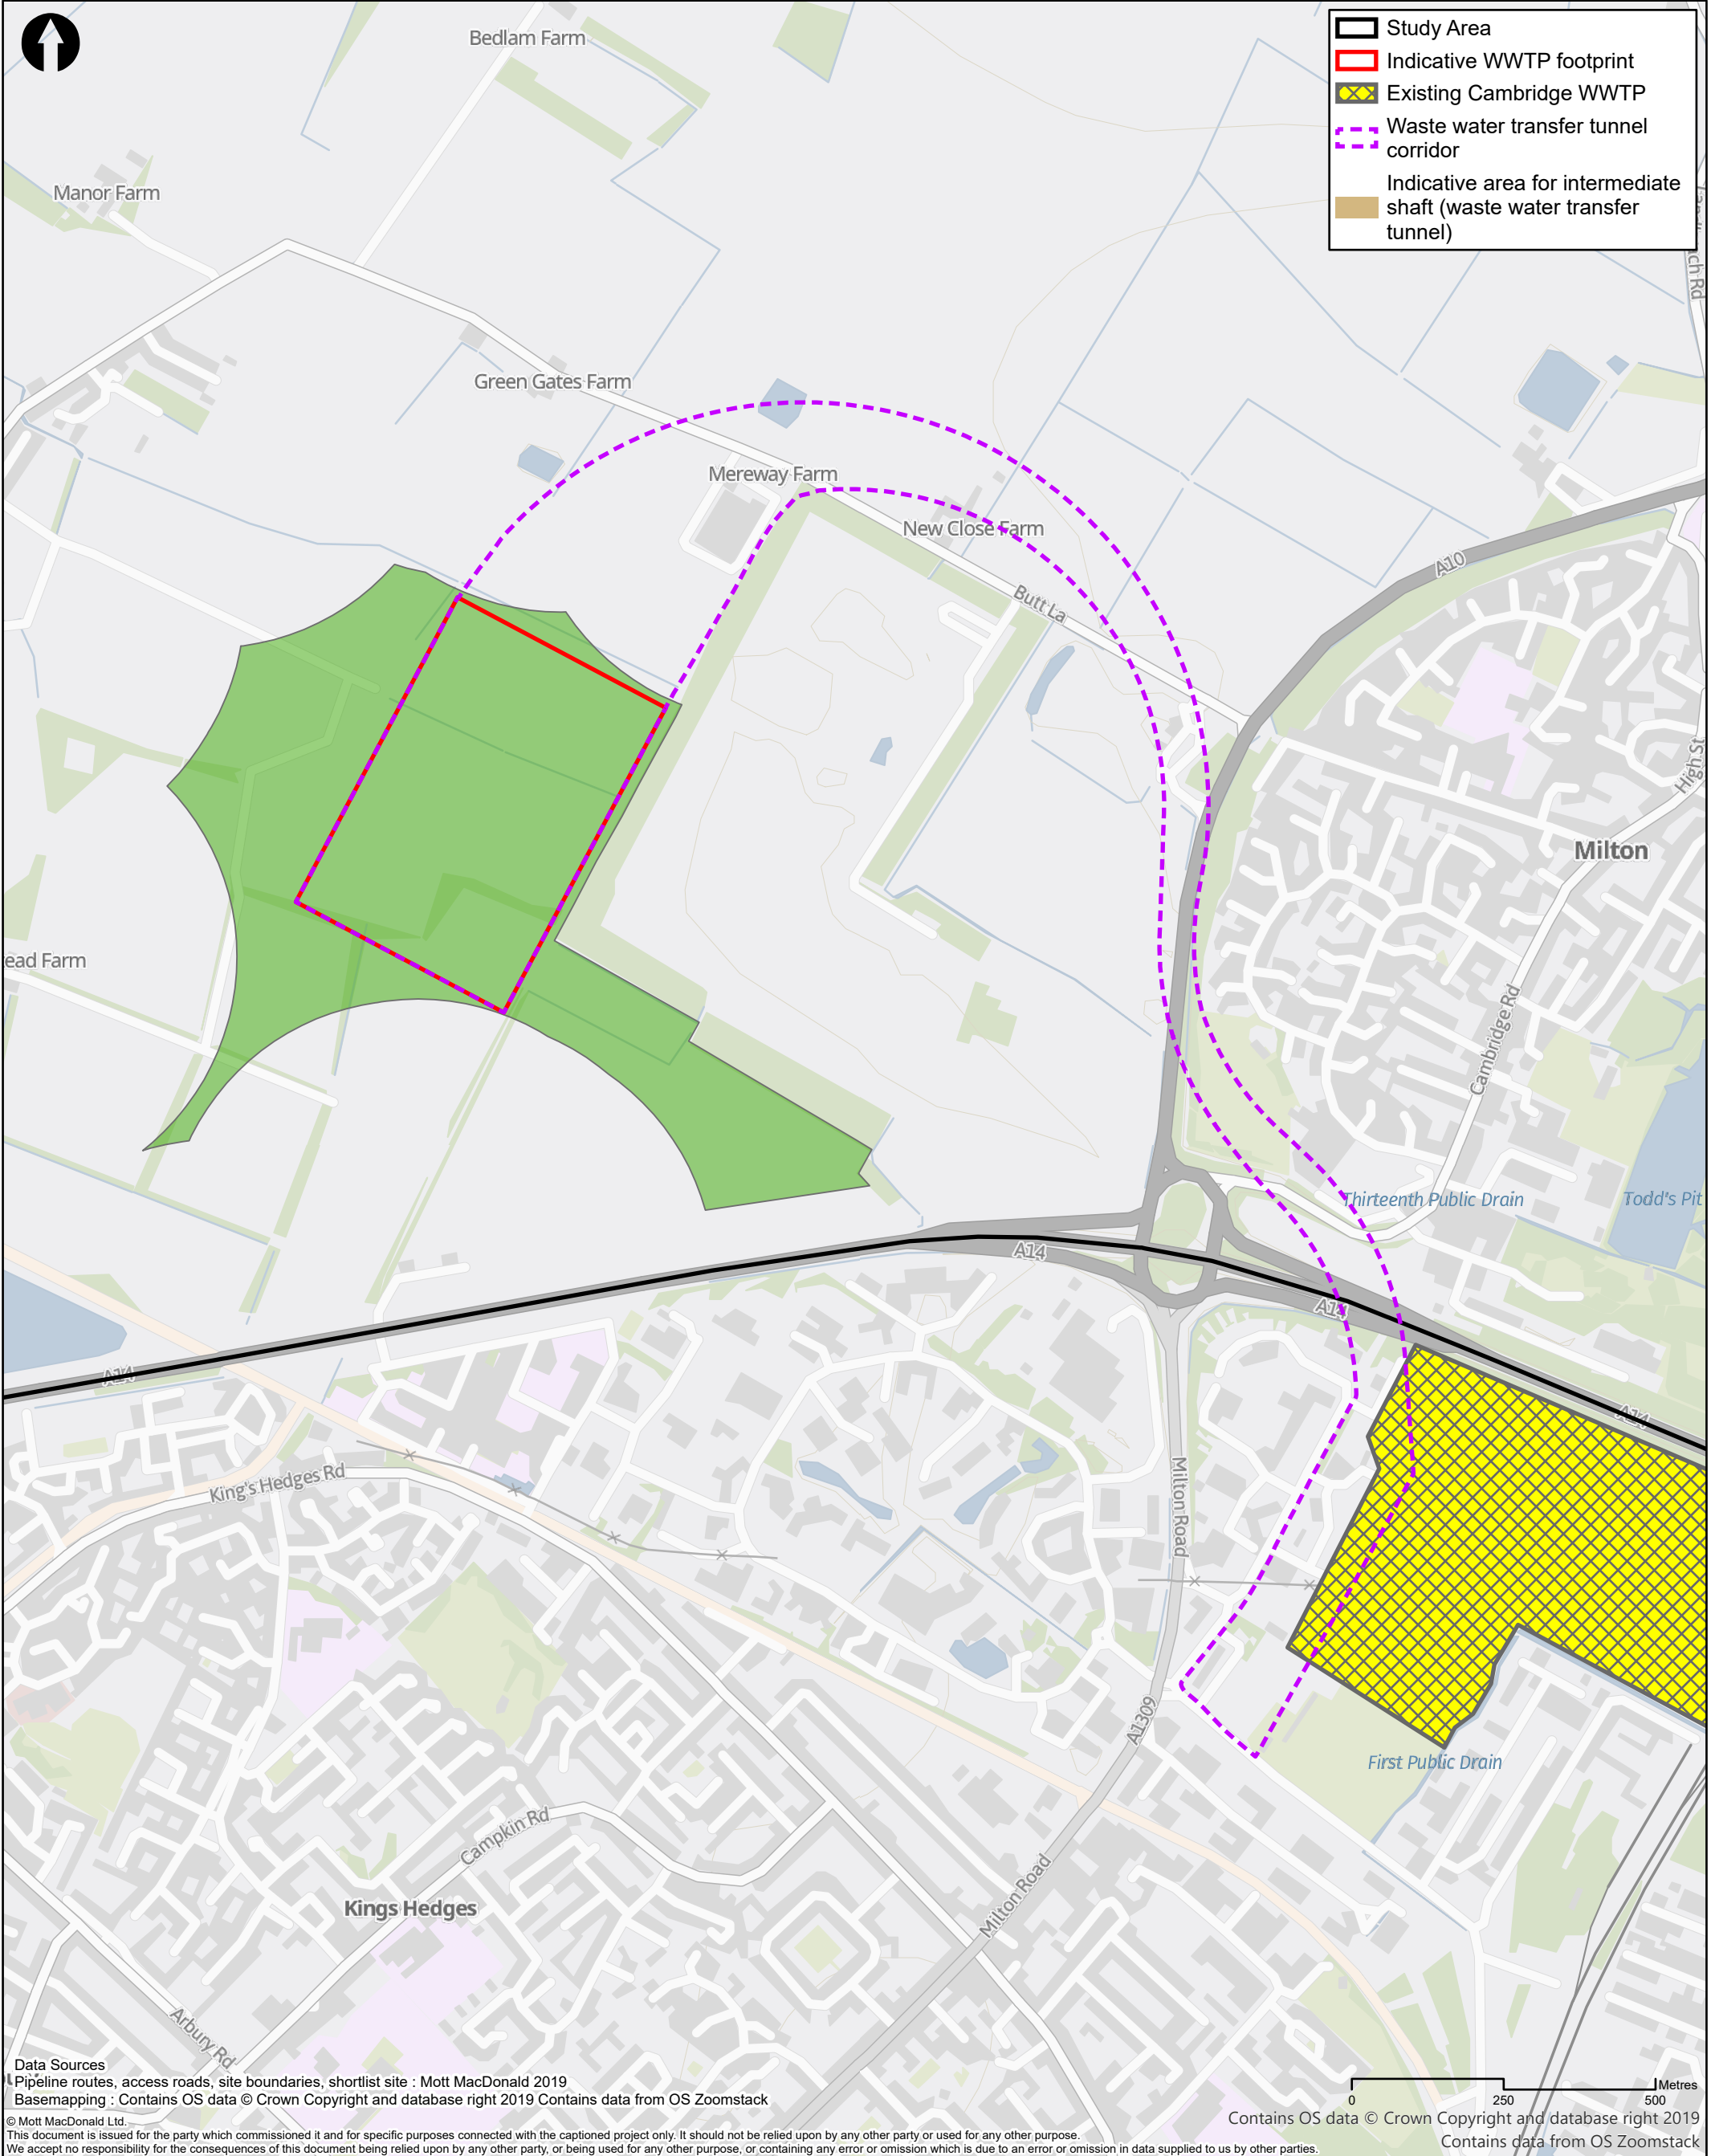

M M MOTT MACDONALD 22 Station Road Cambridge CB1 2JD United Kingdom T +44 (0)20 8774 2000 F +44 (0)20 8681 5706 W mottmac.com	Client					Title Cambridge WwTP Relocation Project Site Selection Stage 3 Tunnels Location Plan Site Area J			Drawn	N Critten		
	anglianwater								Checked	M Rickard		
									Approved	J Newton		
	Rev	Date	Drawn	Description		Ch'k'd	App'd	Drawing Number			Security	Status
C	18/06/20	NC	Final		MR	JN	409071-MMD-00-XX-GIS-Y-0152			STD	PRE	C

