




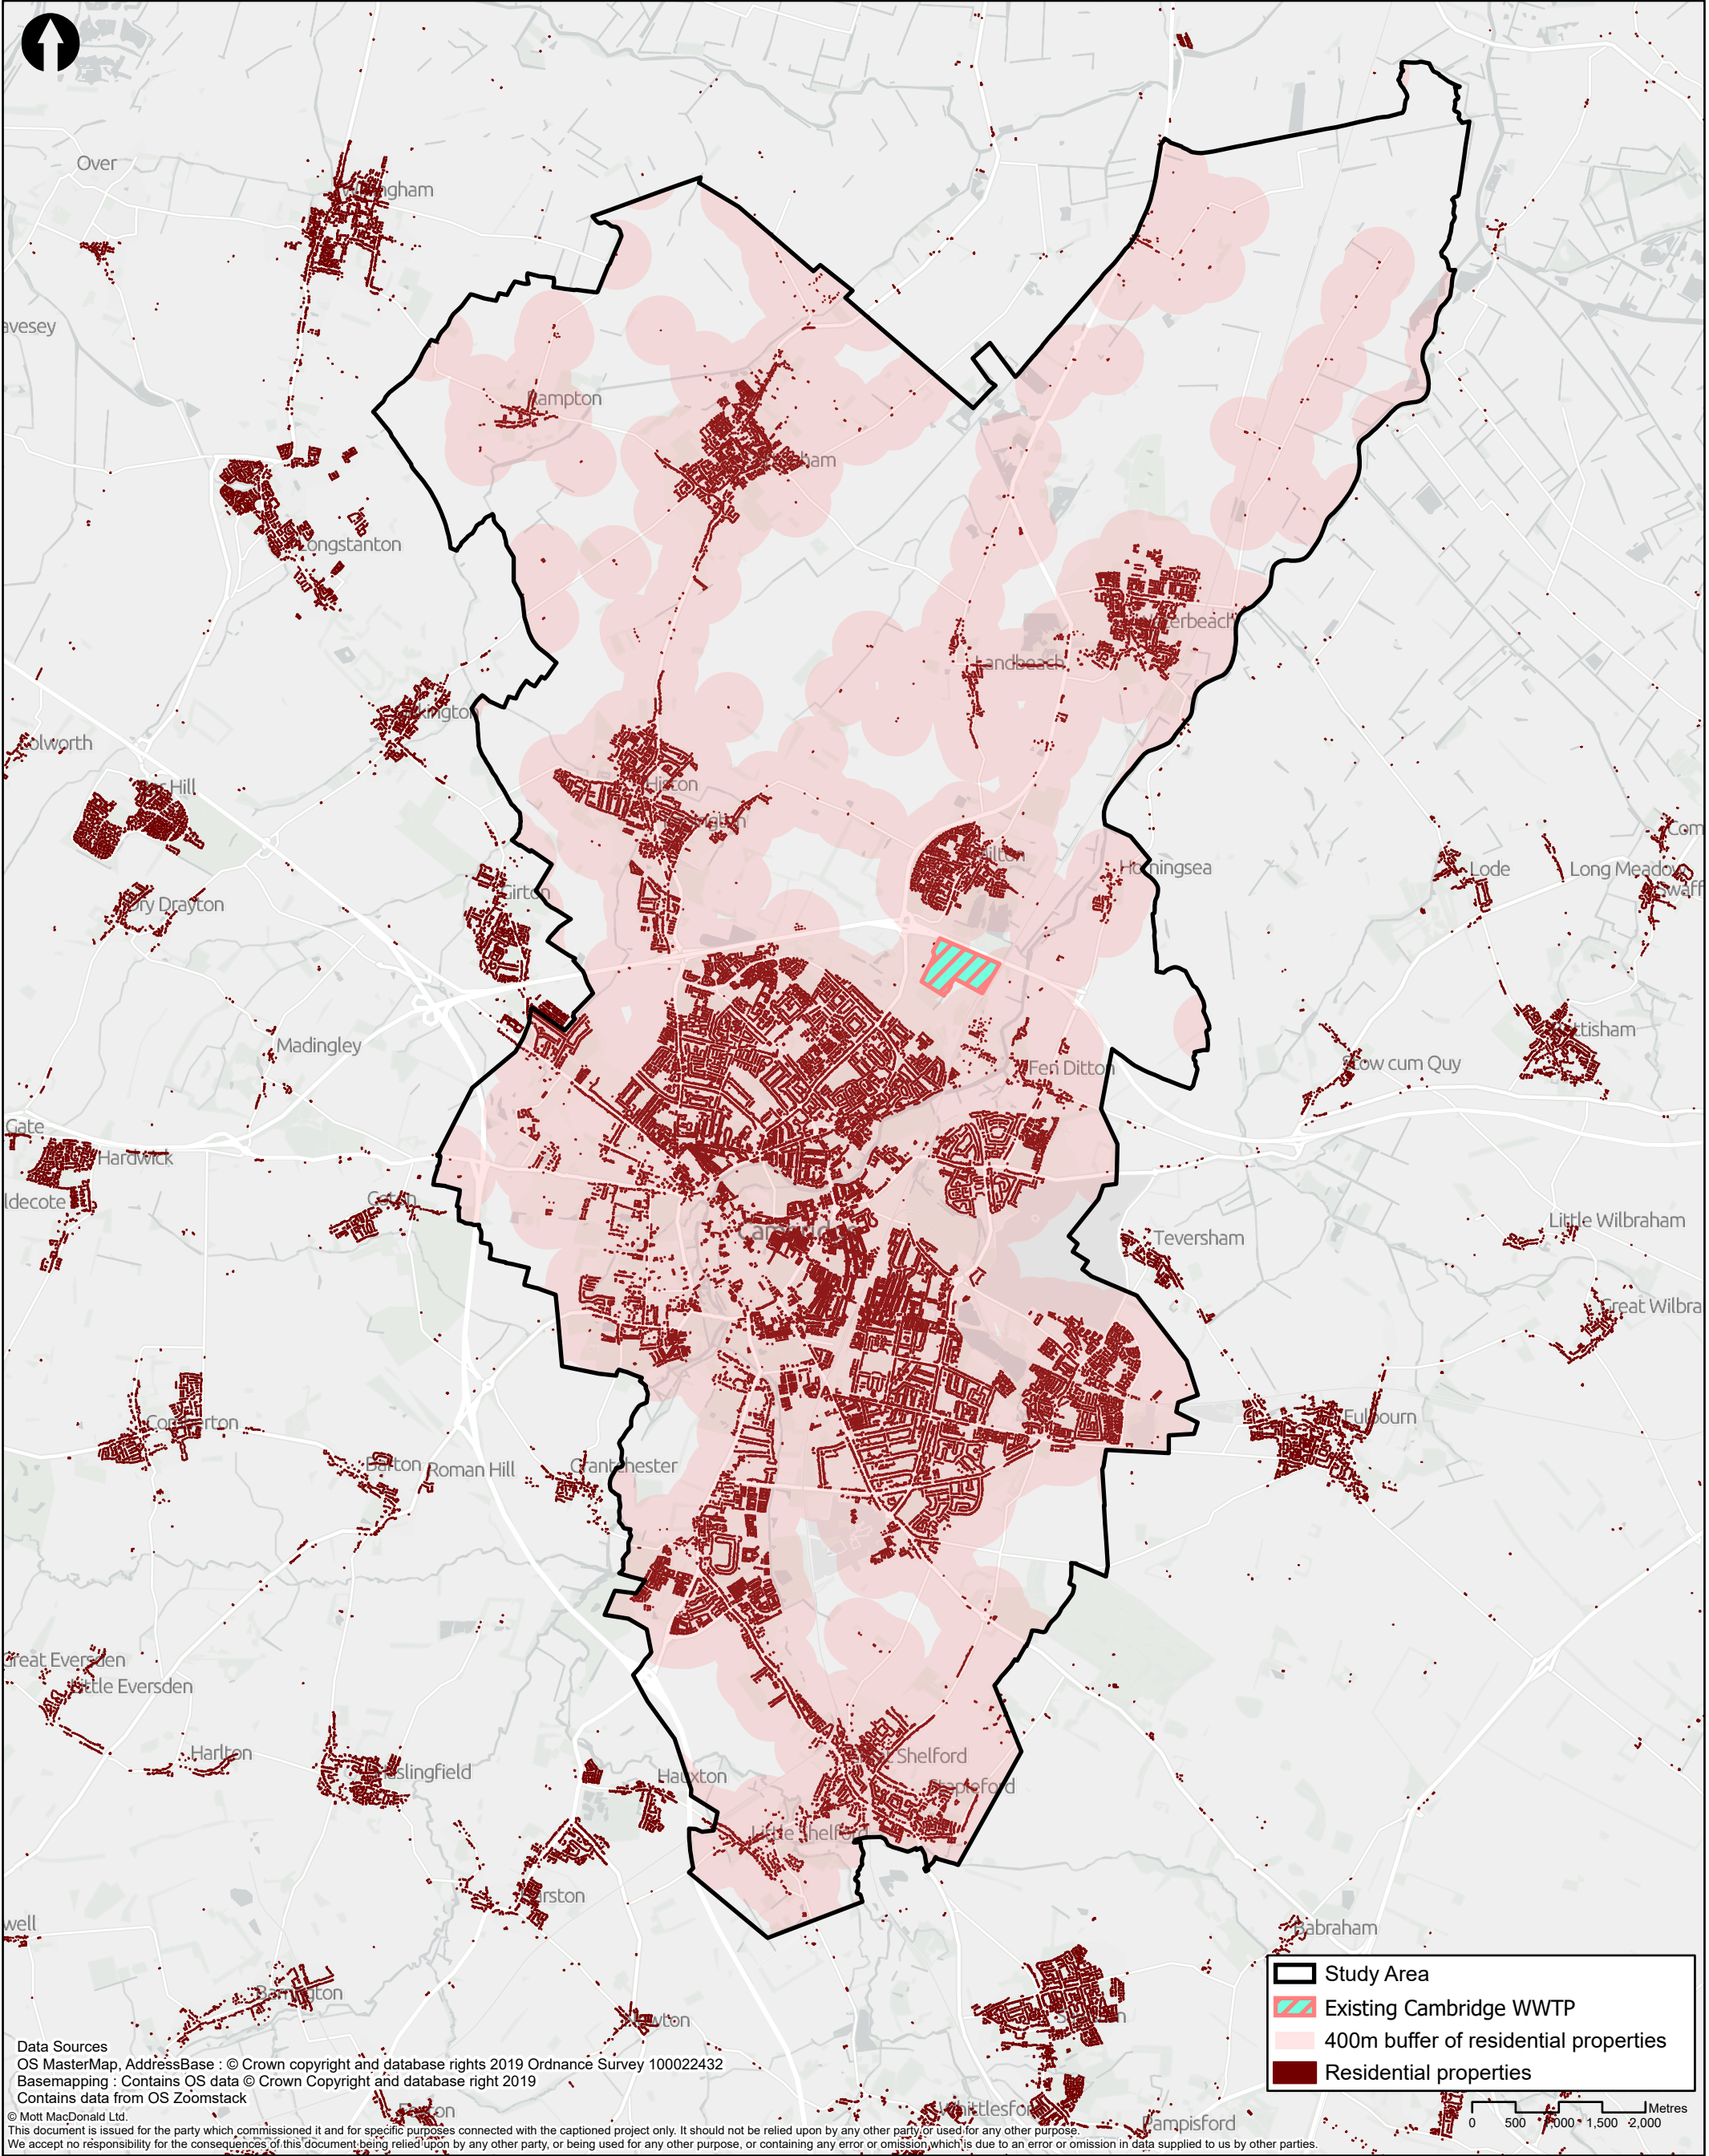


M M MOTT MACDONALD 22 Station Road Cambridge CB1 2JD United Kingdom T +44 (0)20 8774 2000 F +44 (0)20 8681 5706 W mottmac.com	Client anglianwater						Title Cambridge WWTP Relocation Project Site Selection Stage 1 Communities Constraint	Drawn		N Critten	
								Checked		M Rickard	
								Approved		J Newton	
								Scale at A3 1:70,000			
	Rev	Date	Drawn	Description	Ch'k'd	App'd	Drawing Number		Security	Status	Rev
C	29/05/20	NC	Final	MR	JN	409071-MMD-00-XX-GIS-Y-0001		STD	PRE	C	

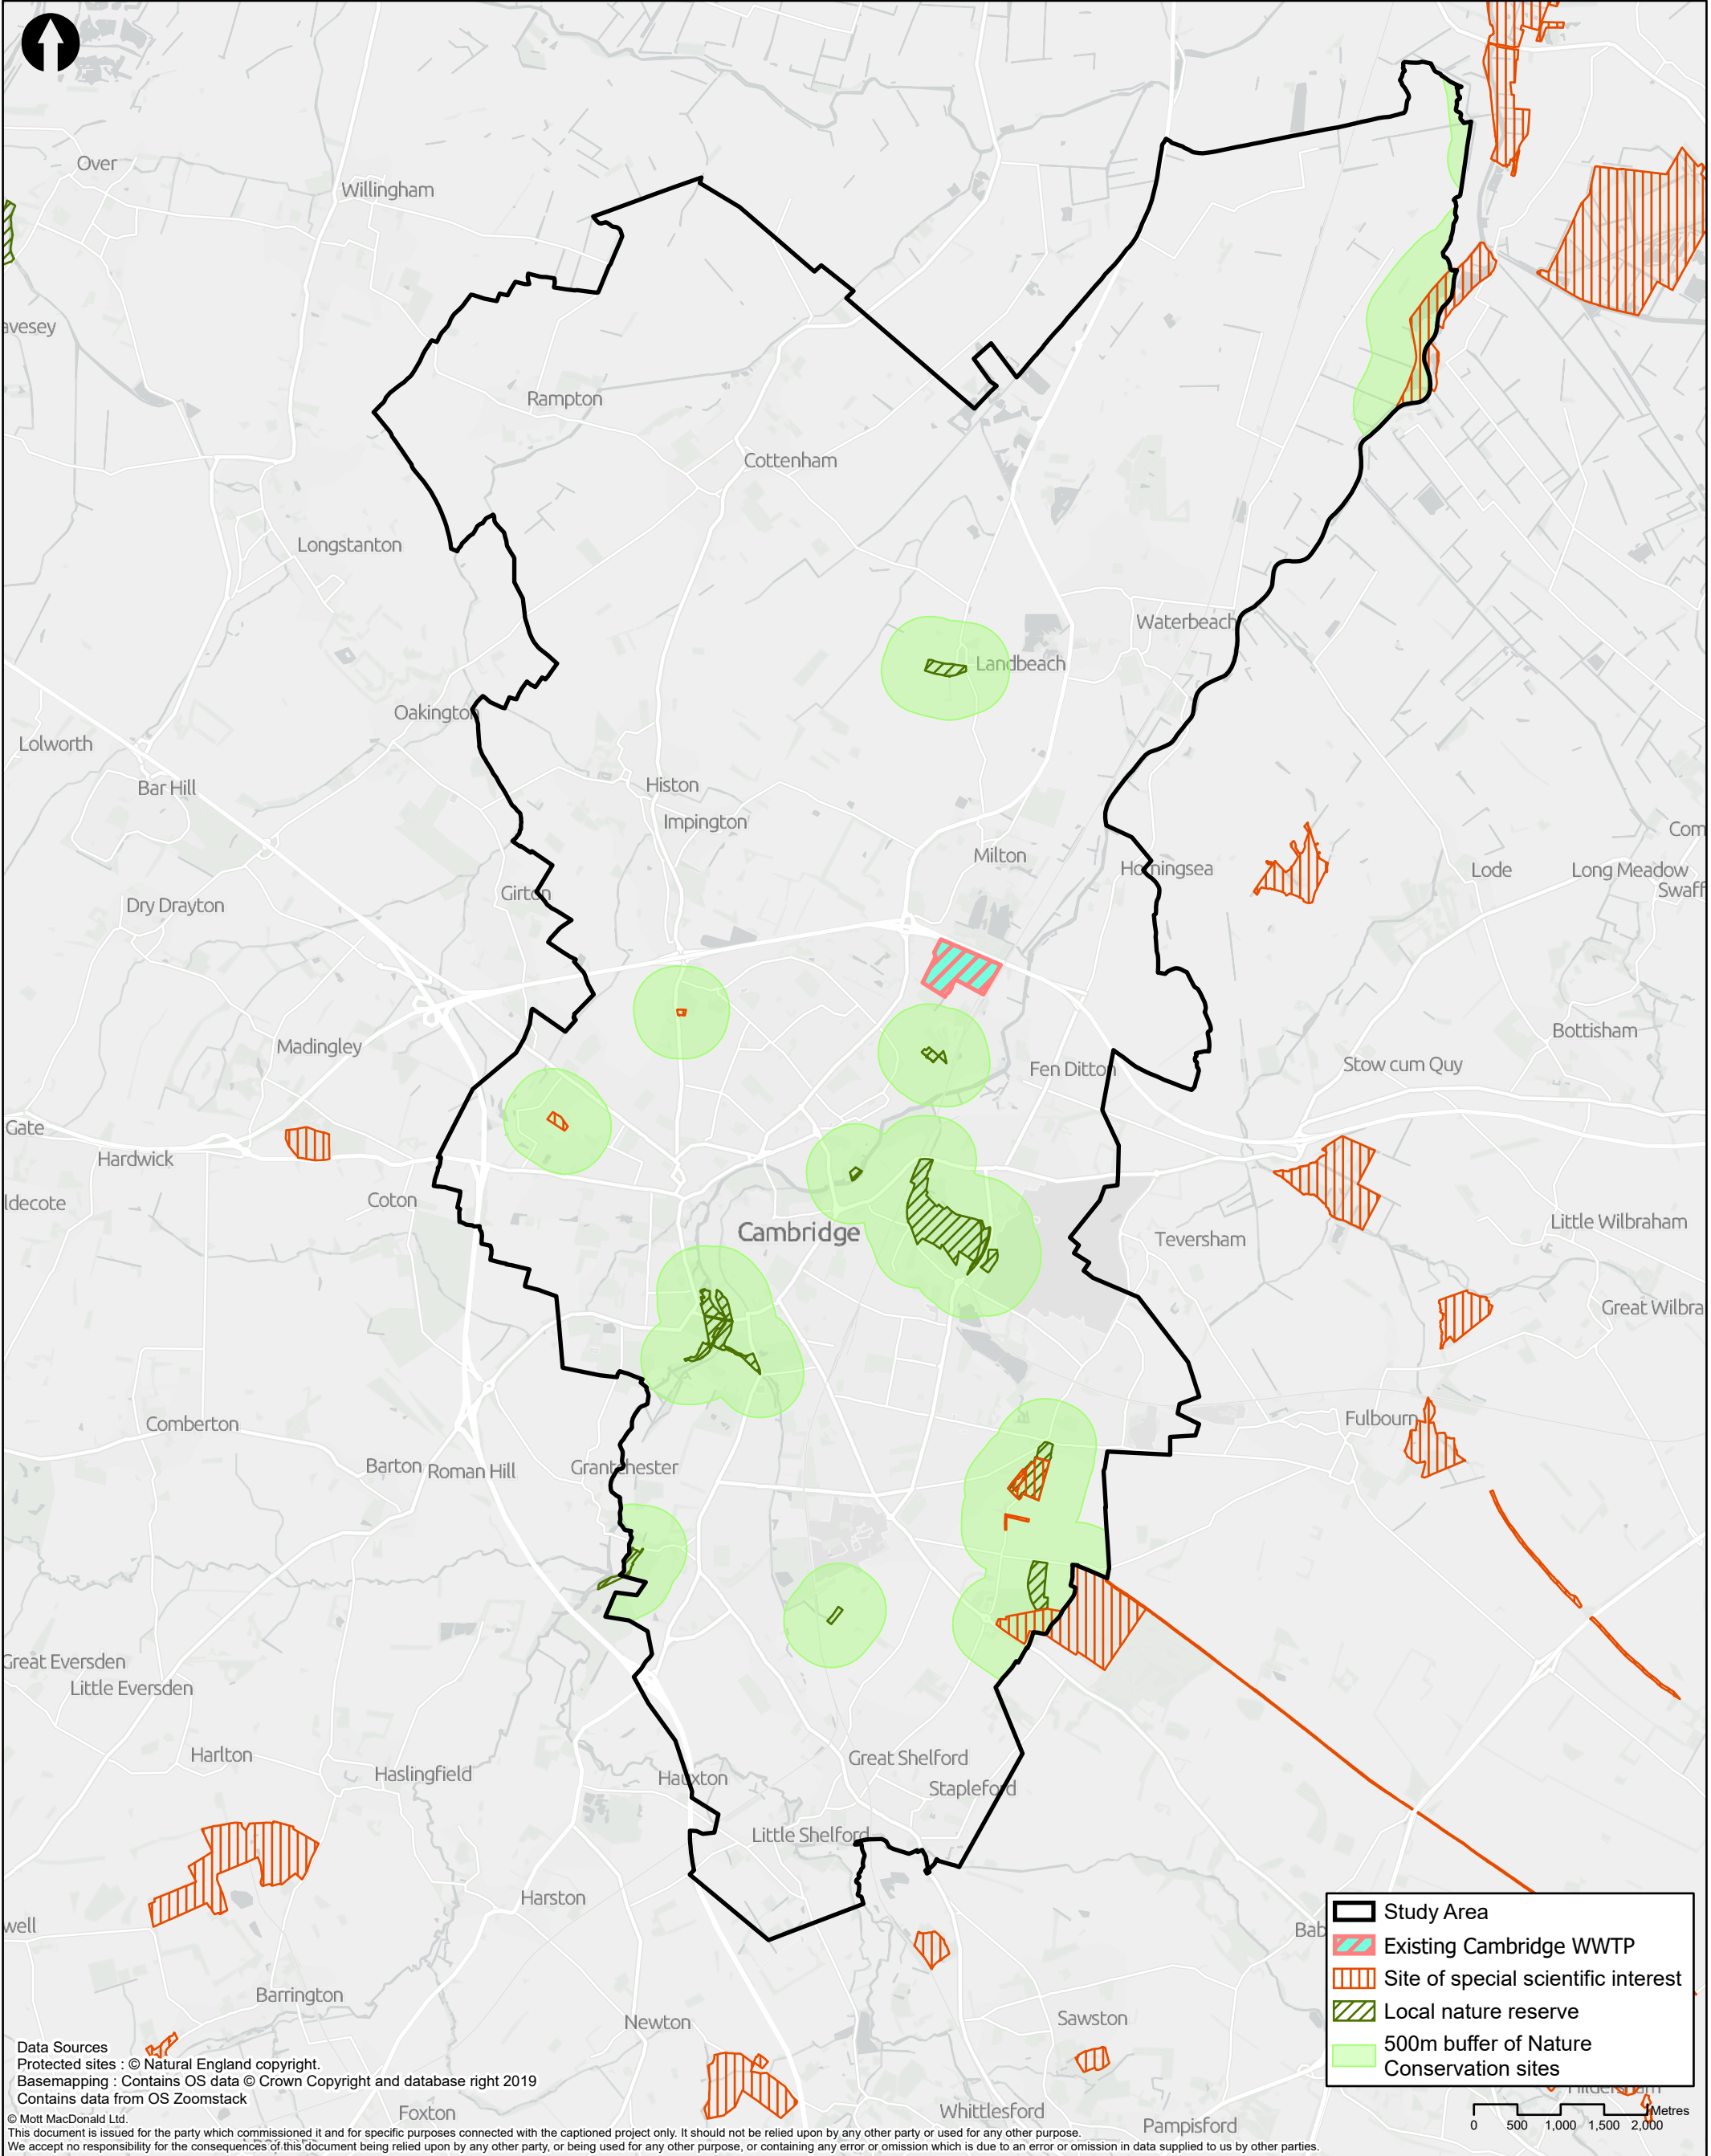

M M MOTT MACDONALD 22 Station Road Cambridge CB1 2JD United Kingdom T +44 (0)20 8774 2000 F +44 (0)20 8681 5706 W mottmac.com	Client						Title Cambridge WWTP Relocation Project Site Selection Stage 1 Protected and Statutorily Designated Nature Conservation sites			Drawn	N Critten																
	anglianwater									Checked	M Rickard																
							<table><tr><td>Rev</td><td>Date</td><td>Drawn</td><td>Description</td><td>Ch'k'd</td><td>App'd</td></tr><tr><td>C</td><td>29/05/20</td><td>NC</td><td>Final</td><td>MR</td><td>JN</td></tr><tr><td></td><td></td><td></td><td></td><td></td><td></td></tr></table>						Rev	Date	Drawn	Description	Ch'k'd	App'd	C	29/05/20	NC	Final	MR	JN			
	Rev	Date	Drawn	Description	Ch'k'd	App'd																					
	C	29/05/20	NC	Final	MR	JN																					
						Drawing Number 409071-MMD-00-XX-GIS-Y-0002			Scale at A3 1:70,000																		
									Security	Status	Rev																
									STD	PRE	C																

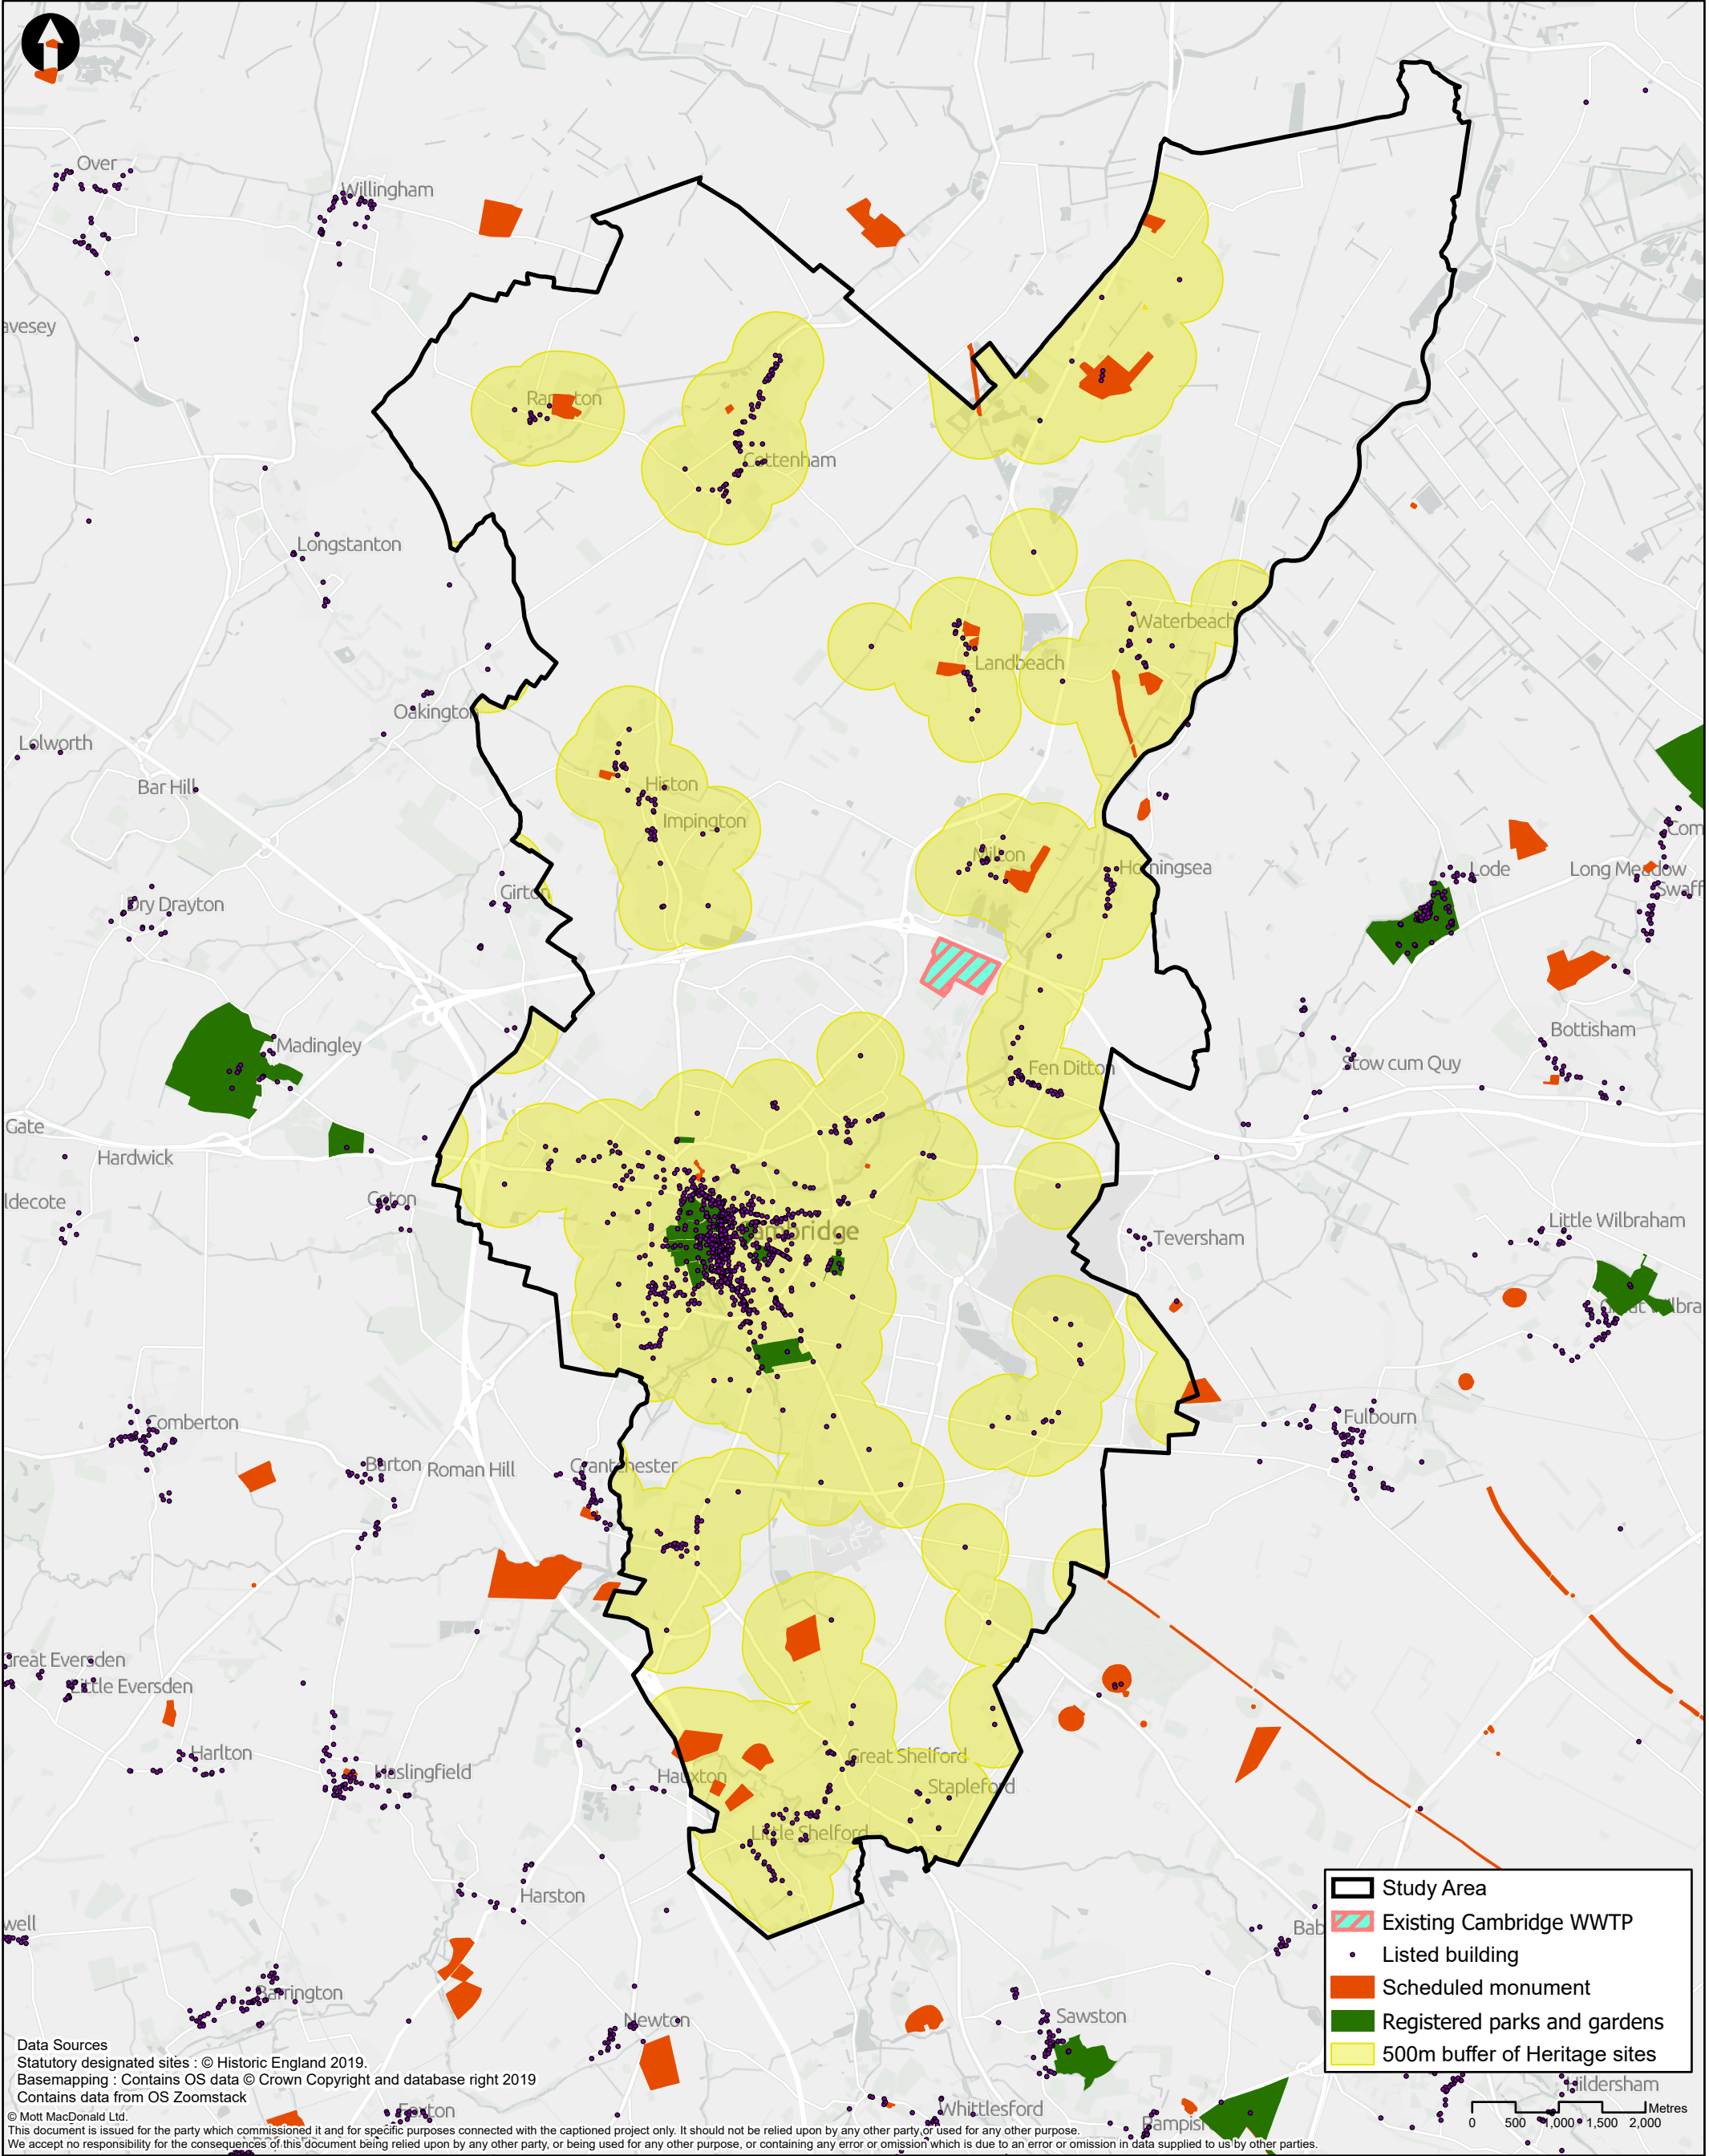


M M MOTT MACDONALD 22 Station Road Cambridge CB1 2JD United Kingdom T +44 (0)20 8774 2000 F +44 (0)20 8681 5706 W mottmac.com	Client anglianwater					Title Cambridge WWTP Relocation Project Site Selection Stage 1 Protected and Statutorily Designated Heritage sites			Drawn	N Critten																		
									Checked	M Rickard																		
									Approved	J Newton																		
									Scale at A3 1:70,000																			
<table><tr><th>Rev</th><th>Date</th><th>Drawn</th><th>Description</th><th>Ch'k'd</th><th>App'd</th></tr><tr><td>C</td><td>29/05/20</td><td>NC</td><td>Final</td><td>MR</td><td>JN</td></tr><tr><td></td><td></td><td></td><td></td><td></td><td></td></tr></table>					Rev	Date	Drawn	Description	Ch'k'd	App'd	C	29/05/20	NC	Final	MR	JN							Drawing Number 409071-MMD-00-XX-GIS-Y-0003			Security STD	Status PRE	Rev C
Rev	Date	Drawn	Description	Ch'k'd	App'd																							
C	29/05/20	NC	Final	MR	JN																							

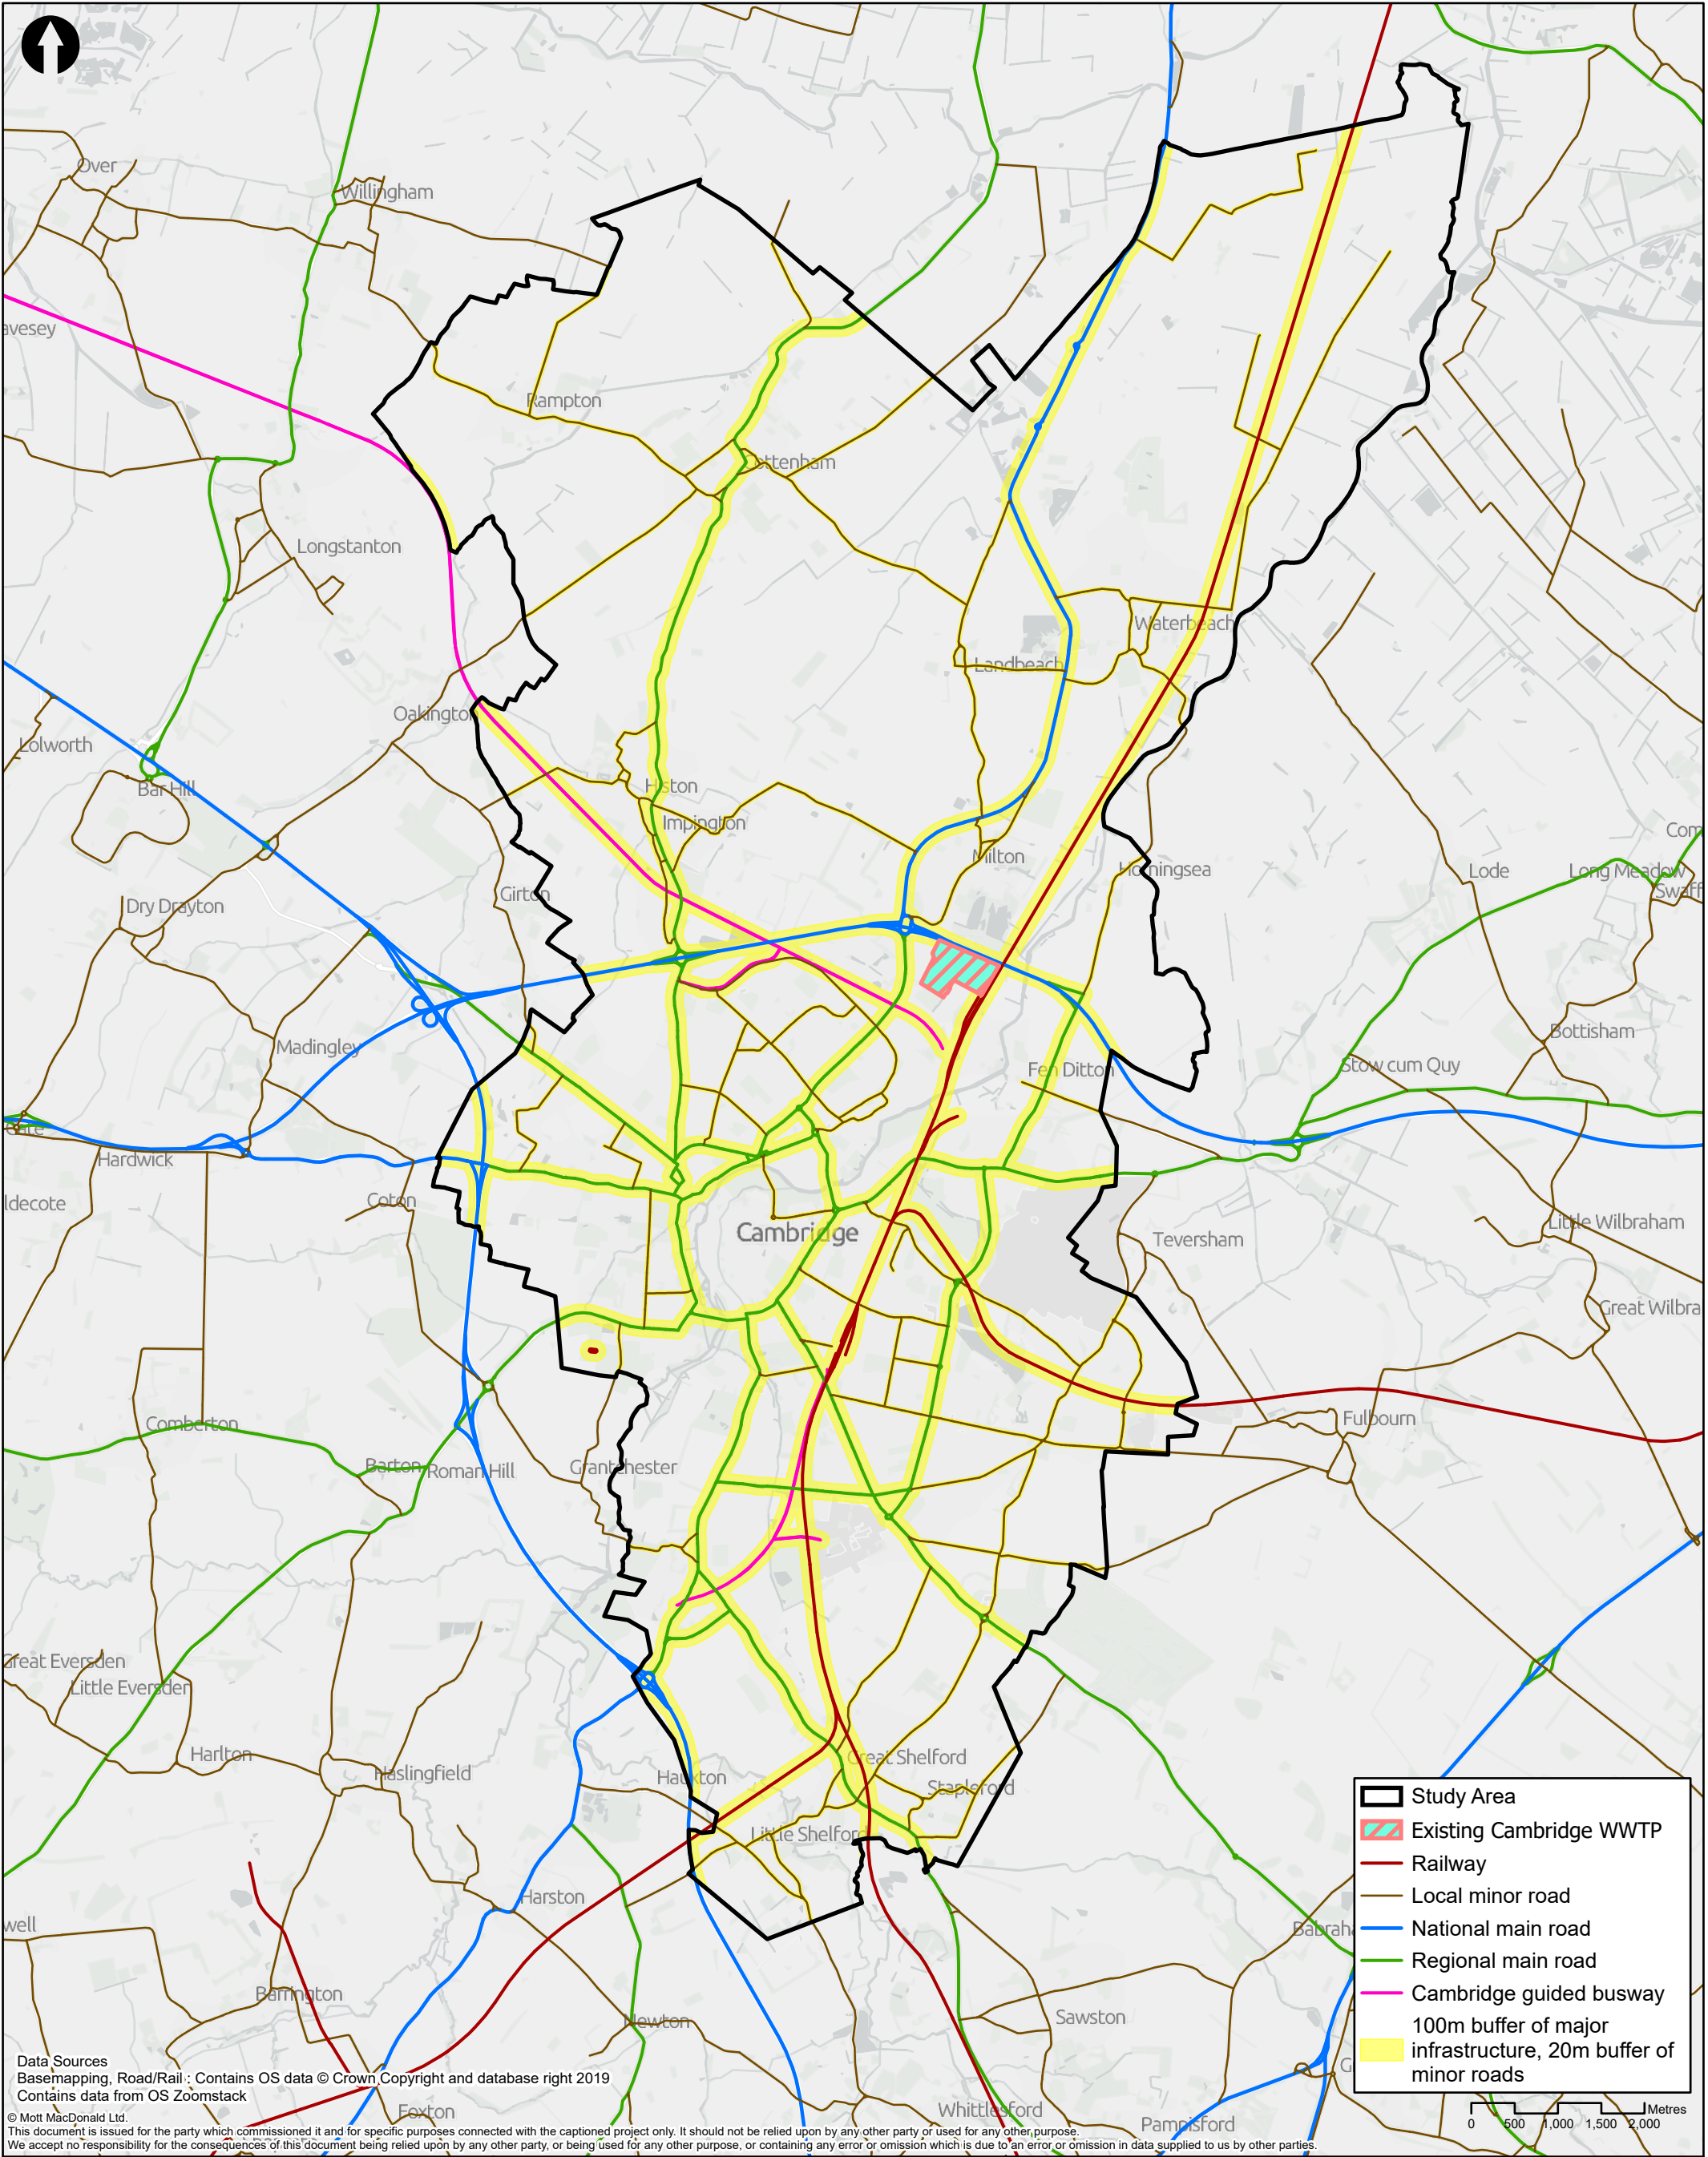


Data Sources
Basemapping, Road/Rail : Contains OS data © Crown Copyright and database right 2019
Contains data from OS Zoomstack
© Mott MacDonald Ltd.
This document is issued for the party which commissioned it and for specific purposes connected with the captioned project only. It should not be relied upon by any other party or used for any other purpose.
We accept no responsibility for the consequences of this document being relied upon by any other party, or being used for any other purpose, or containing any error or omission which is due to an error or omission in data supplied to us by other parties.


M M MOTT MACDONALD 22 Station Road Cambridge CB1 2JD United Kingdom T +44 (0)20 8774 2000 F +44 (0)20 8681 5706 W mottmac.com	Client anglianwater						Title Cambridge WWTP Relocation Project Site Selection Stage 1 Major Infrastructure Constraints			Drawn	N Critten	
										Checked	M Rickard	
										Approved	J Newton	
										Scale at A3 1:70,000		
	Rev	Date	Drawn	Description		Ch'k'd	App'd	Drawing Number 409071-MMD-00-XX-GIS-Y-0004			Security	Status
C	30/06/20	NC	Final		MR	JN	STD				PRE	C

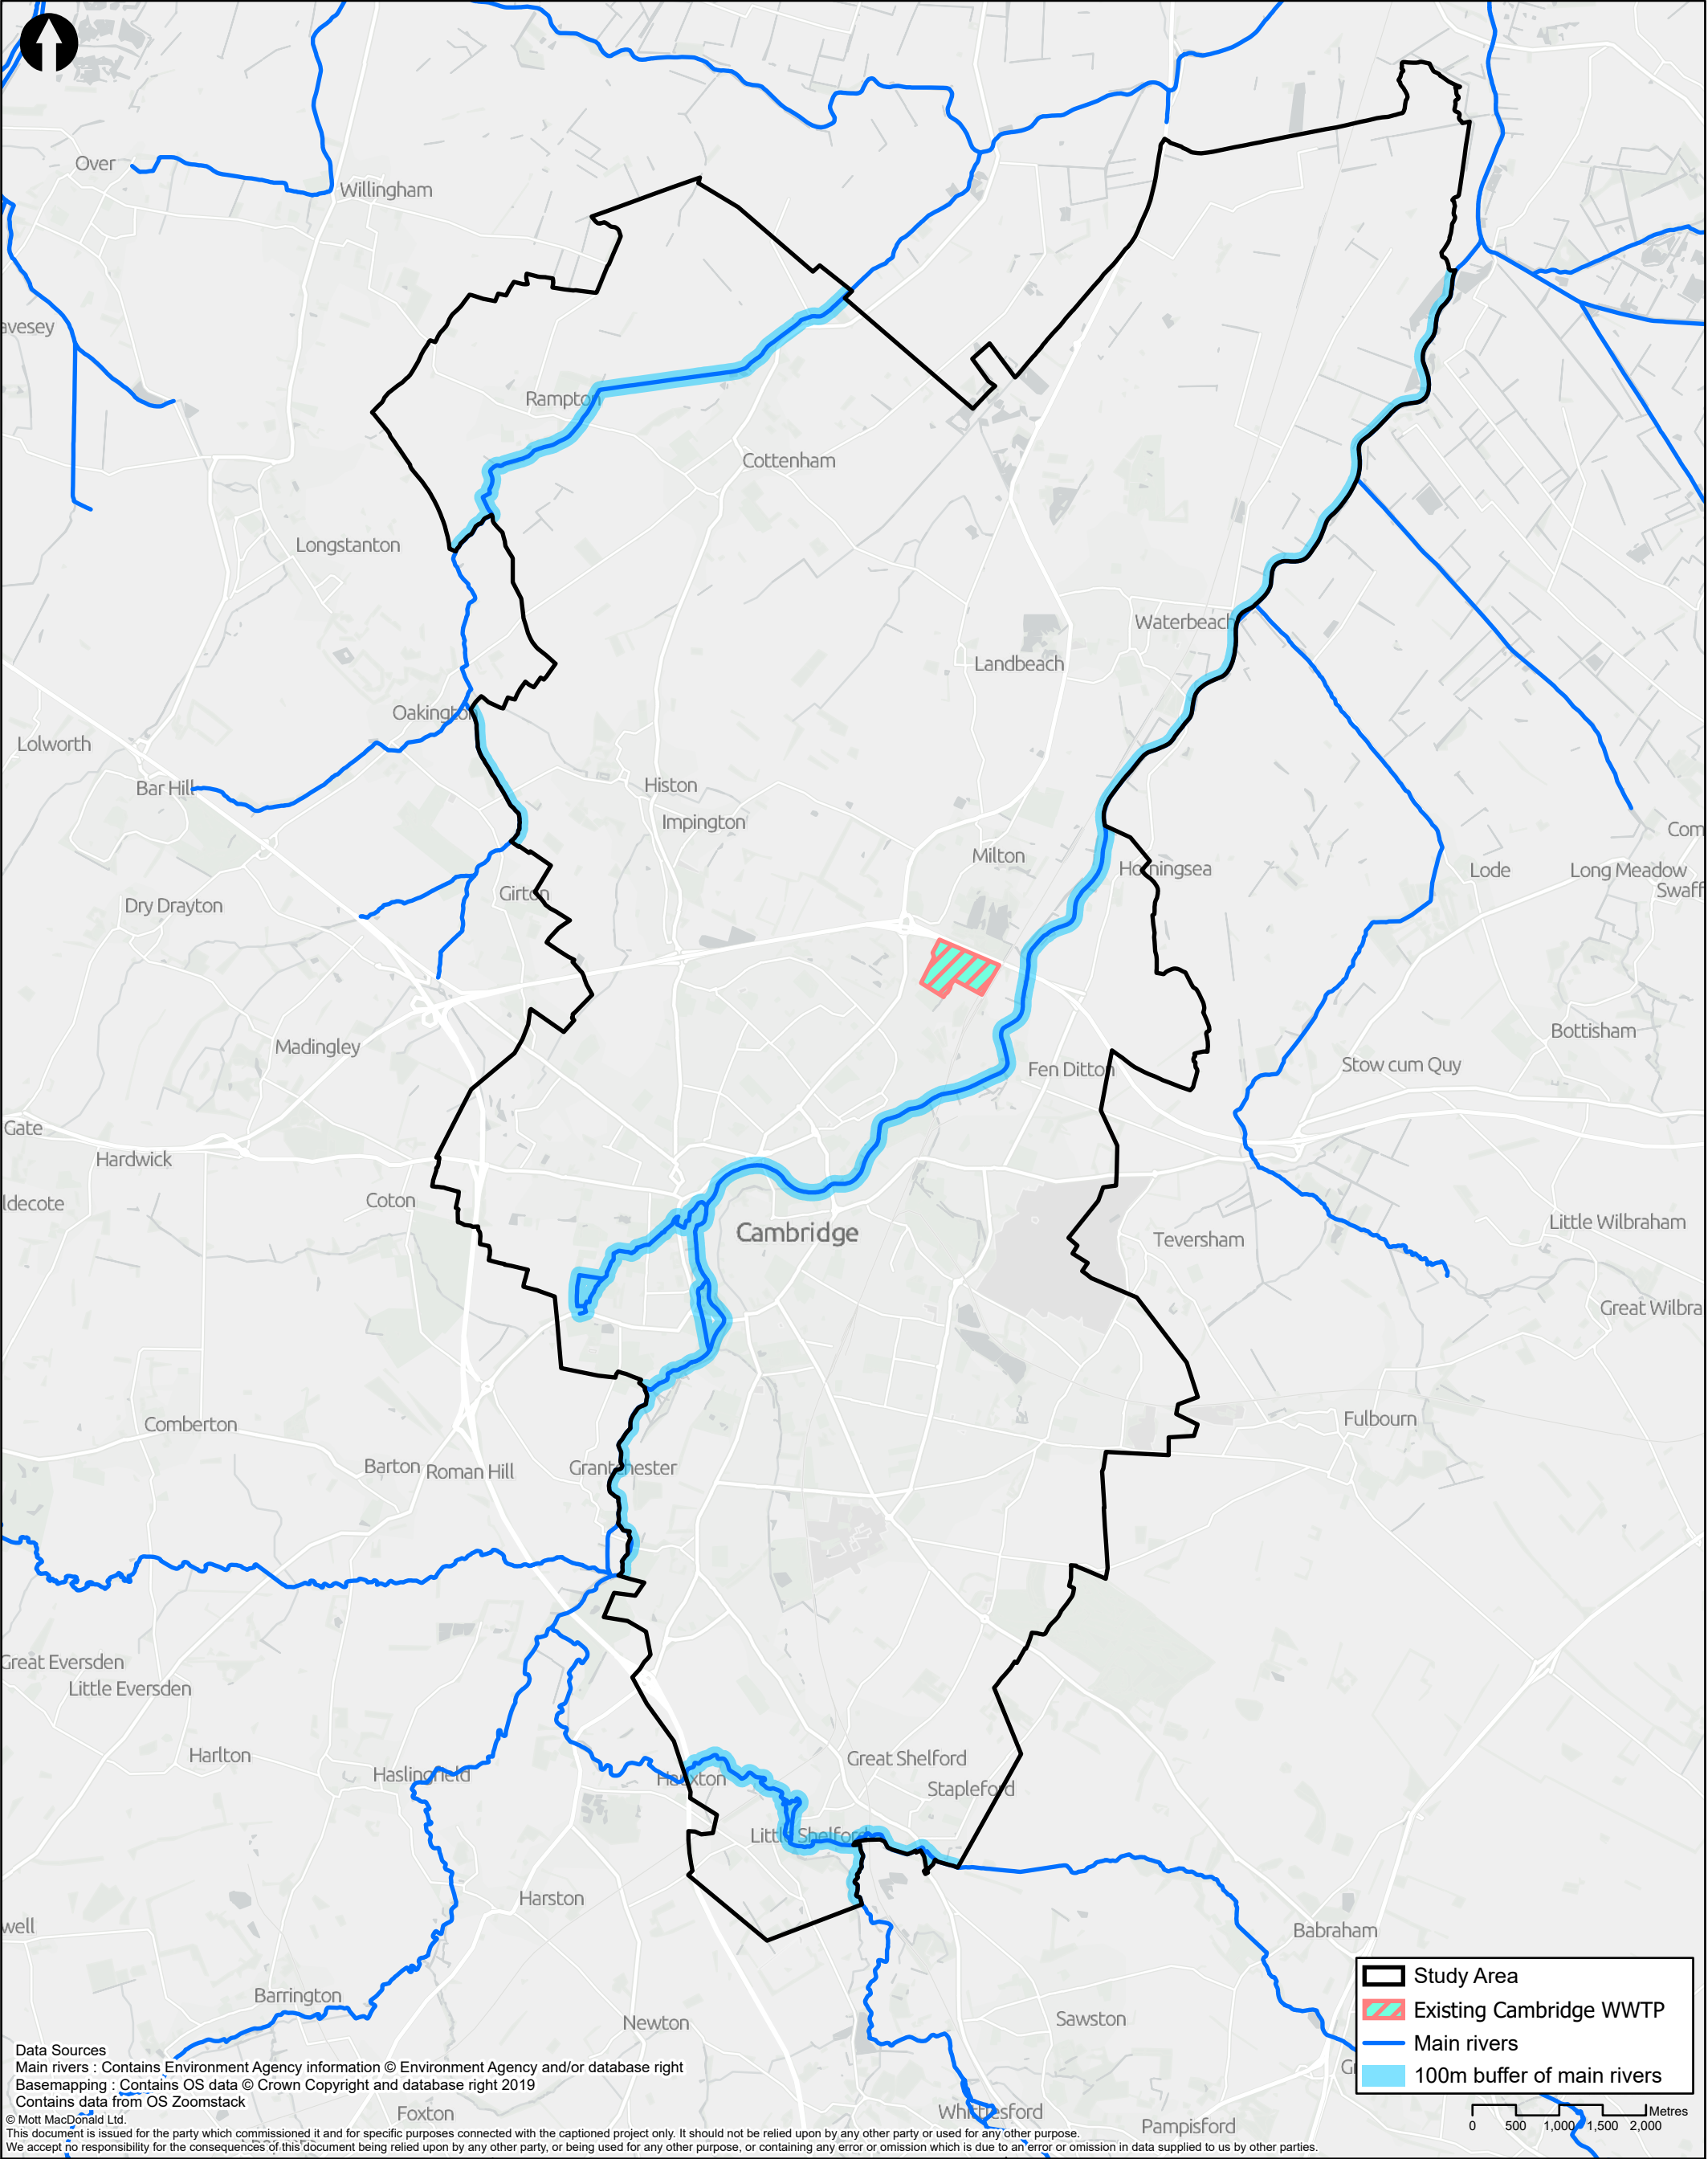

M M MOTT MACDONALD 22 Station Road Cambridge CB1 2JD United Kingdom T +44 (0)20 8774 2000 F +44 (0)20 8681 5706 W mottmac.com	Client						Title Cambridge WWTP Relocation Project Site Selection Watercourses Constraint	Drawn	N Critten		
	anglianwater							Checked	M Rickard		
								Approved	J Newton		
								Scale at A3 1:70,000			
								Rev	Date	Drawn	Description
C	29/05/20	NC	Final	MR	JN						

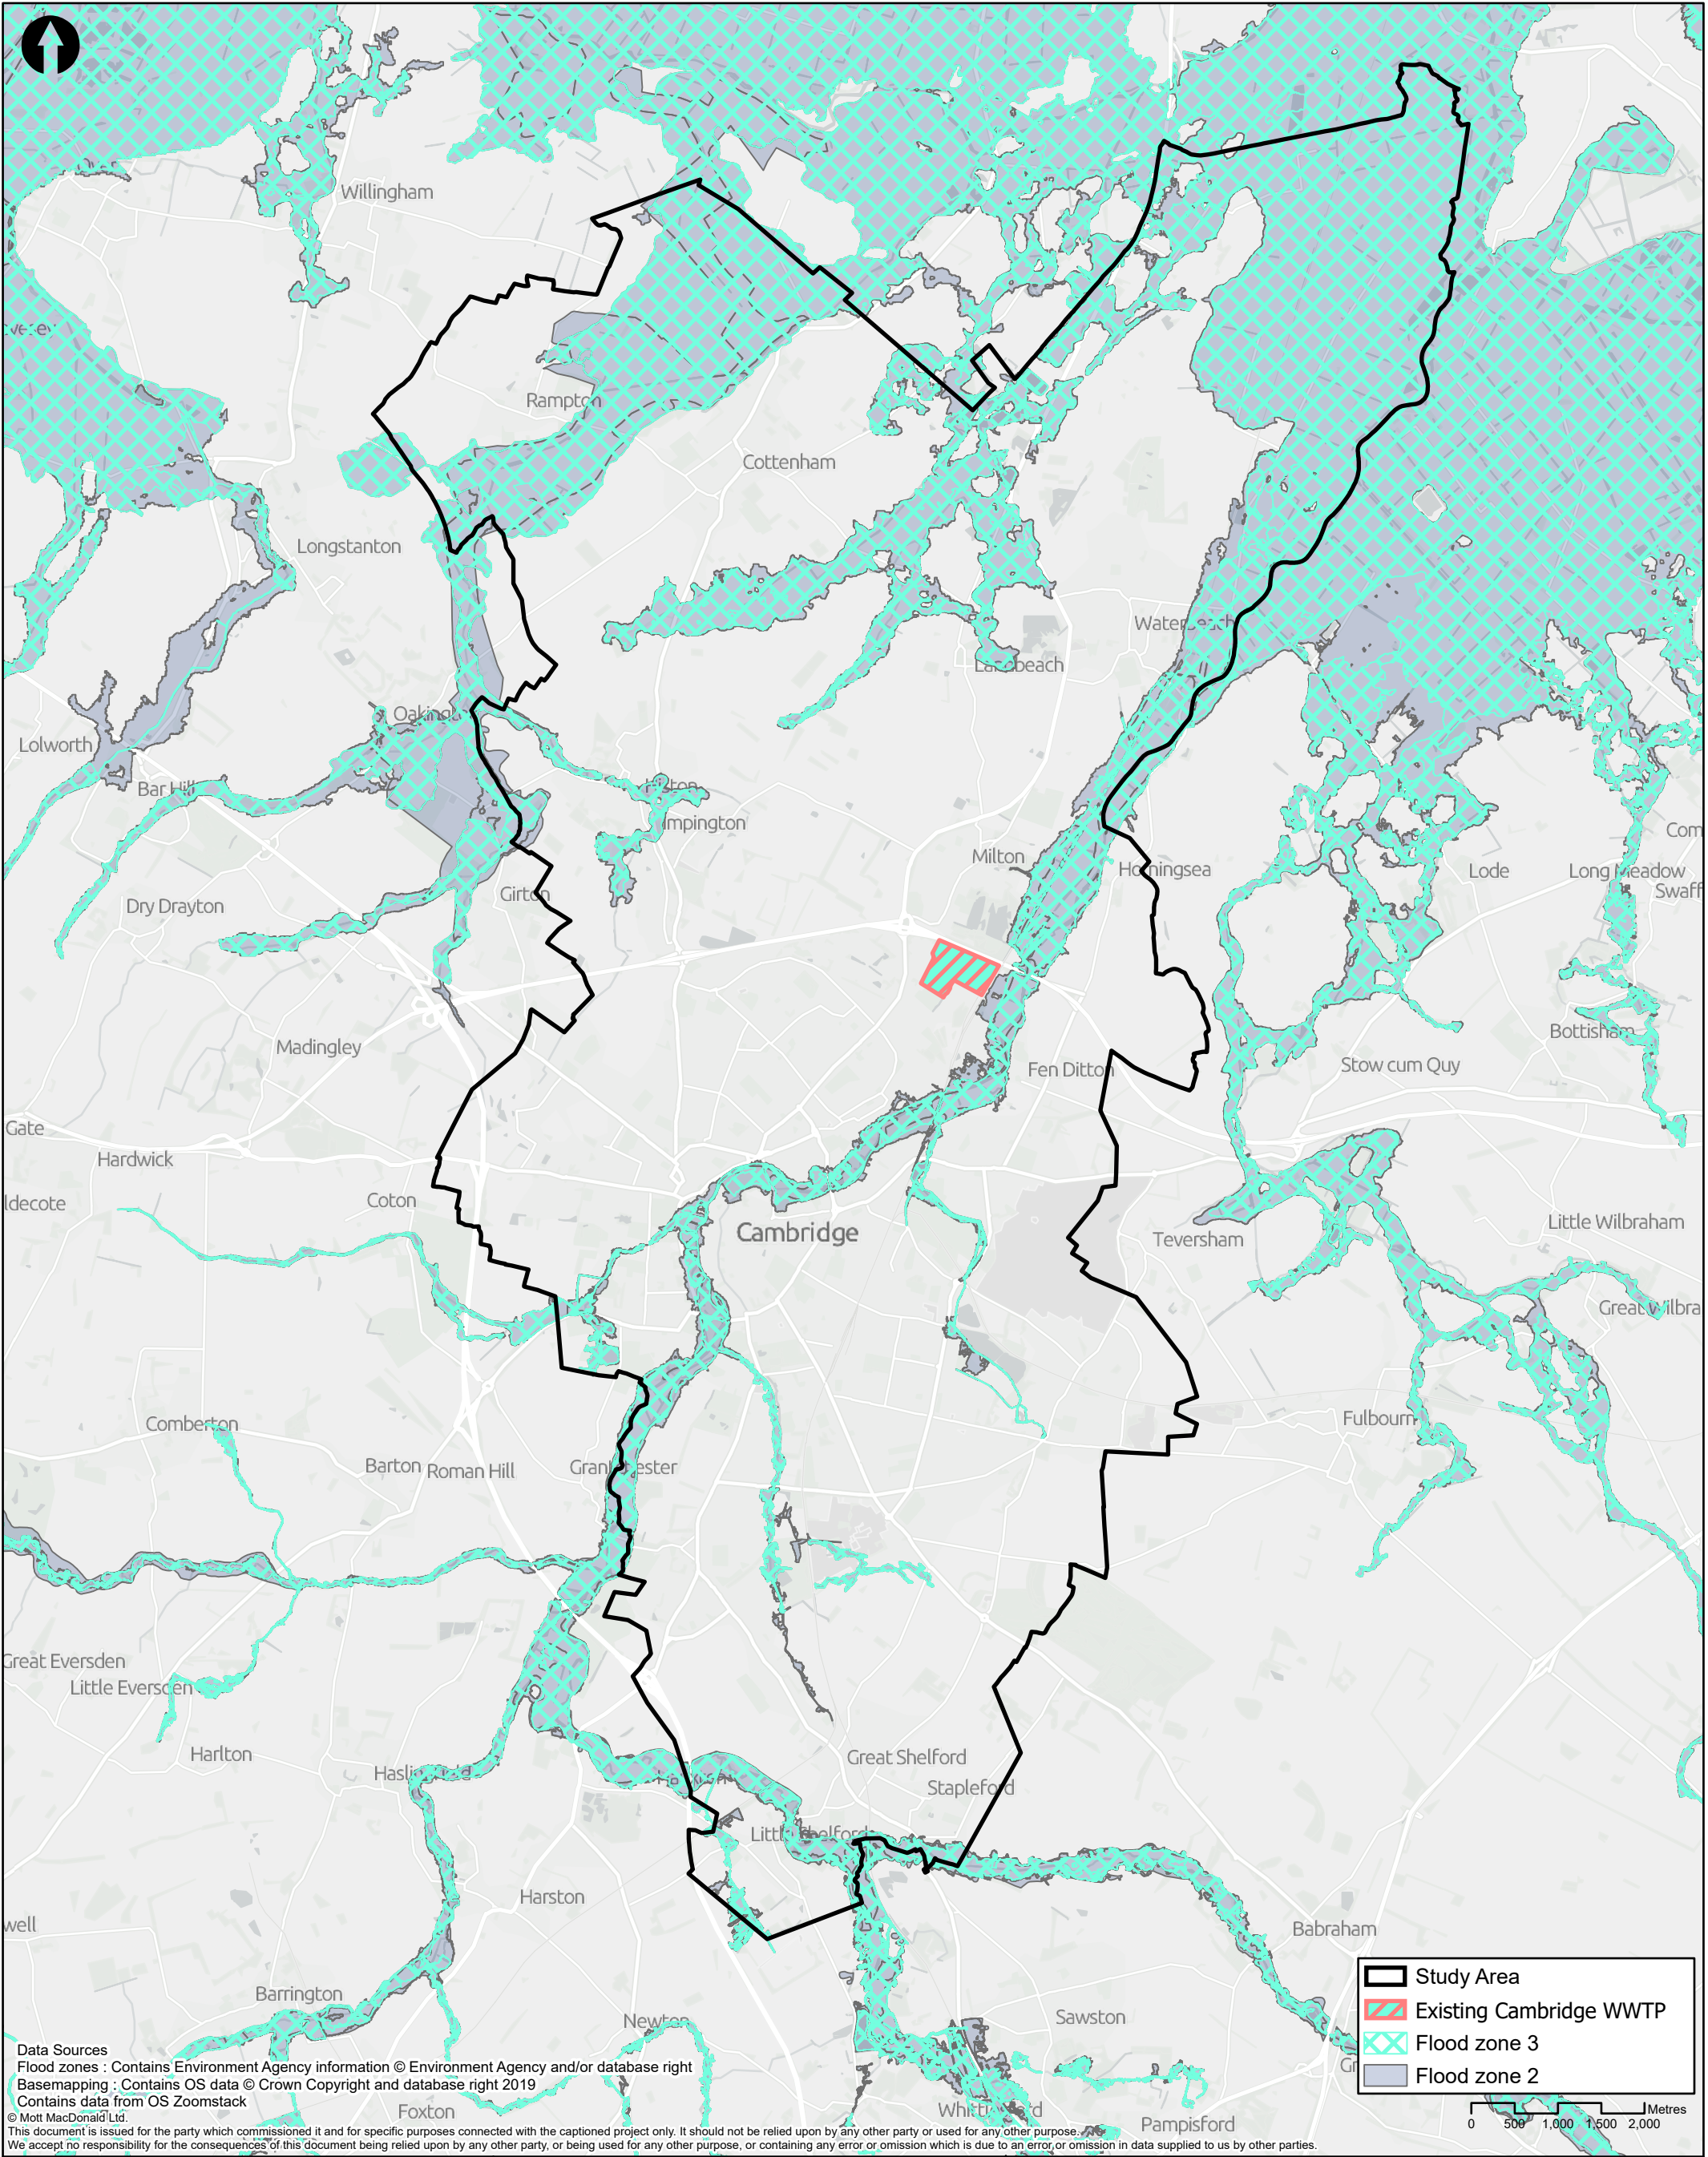


M M MOTT MACDONALD 22 Station Road Cambridge CB1 2JD United Kingdom T +44 (0)20 8774 2000 F +44 (0)20 8681 5706 W mottmac.com	Client anglianwater						Title Cambridge WWTP Relocation Project Site Selection Stage 1 Flood Zones Constraint			Drawn	N Critten																			
	<table><tr><th>Rev</th><th>Date</th><th>Drawn</th><th>Description</th><th>Ch'k'd</th><th>App'd</th></tr><tr><td>C</td><td>29/05/20</td><td>NC</td><td>Final</td><td>MR</td><td>JN</td></tr><tr><td></td><td></td><td></td><td></td><td></td><td></td></tr></table>									Rev	Date	Drawn	Description	Ch'k'd	App'd	C	29/05/20	NC	Final	MR	JN							Checked	M Rickard	
										Rev	Date	Drawn	Description	Ch'k'd	App'd															
										C	29/05/20	NC	Final	MR	JN															
Approved	J Newton																													
						Drawing Number 409071-MMD-00-XX-GIS-Y-0006			Scale at A3 1:70,000																					
						Security	Status	Rev	STD	PRE	C																			

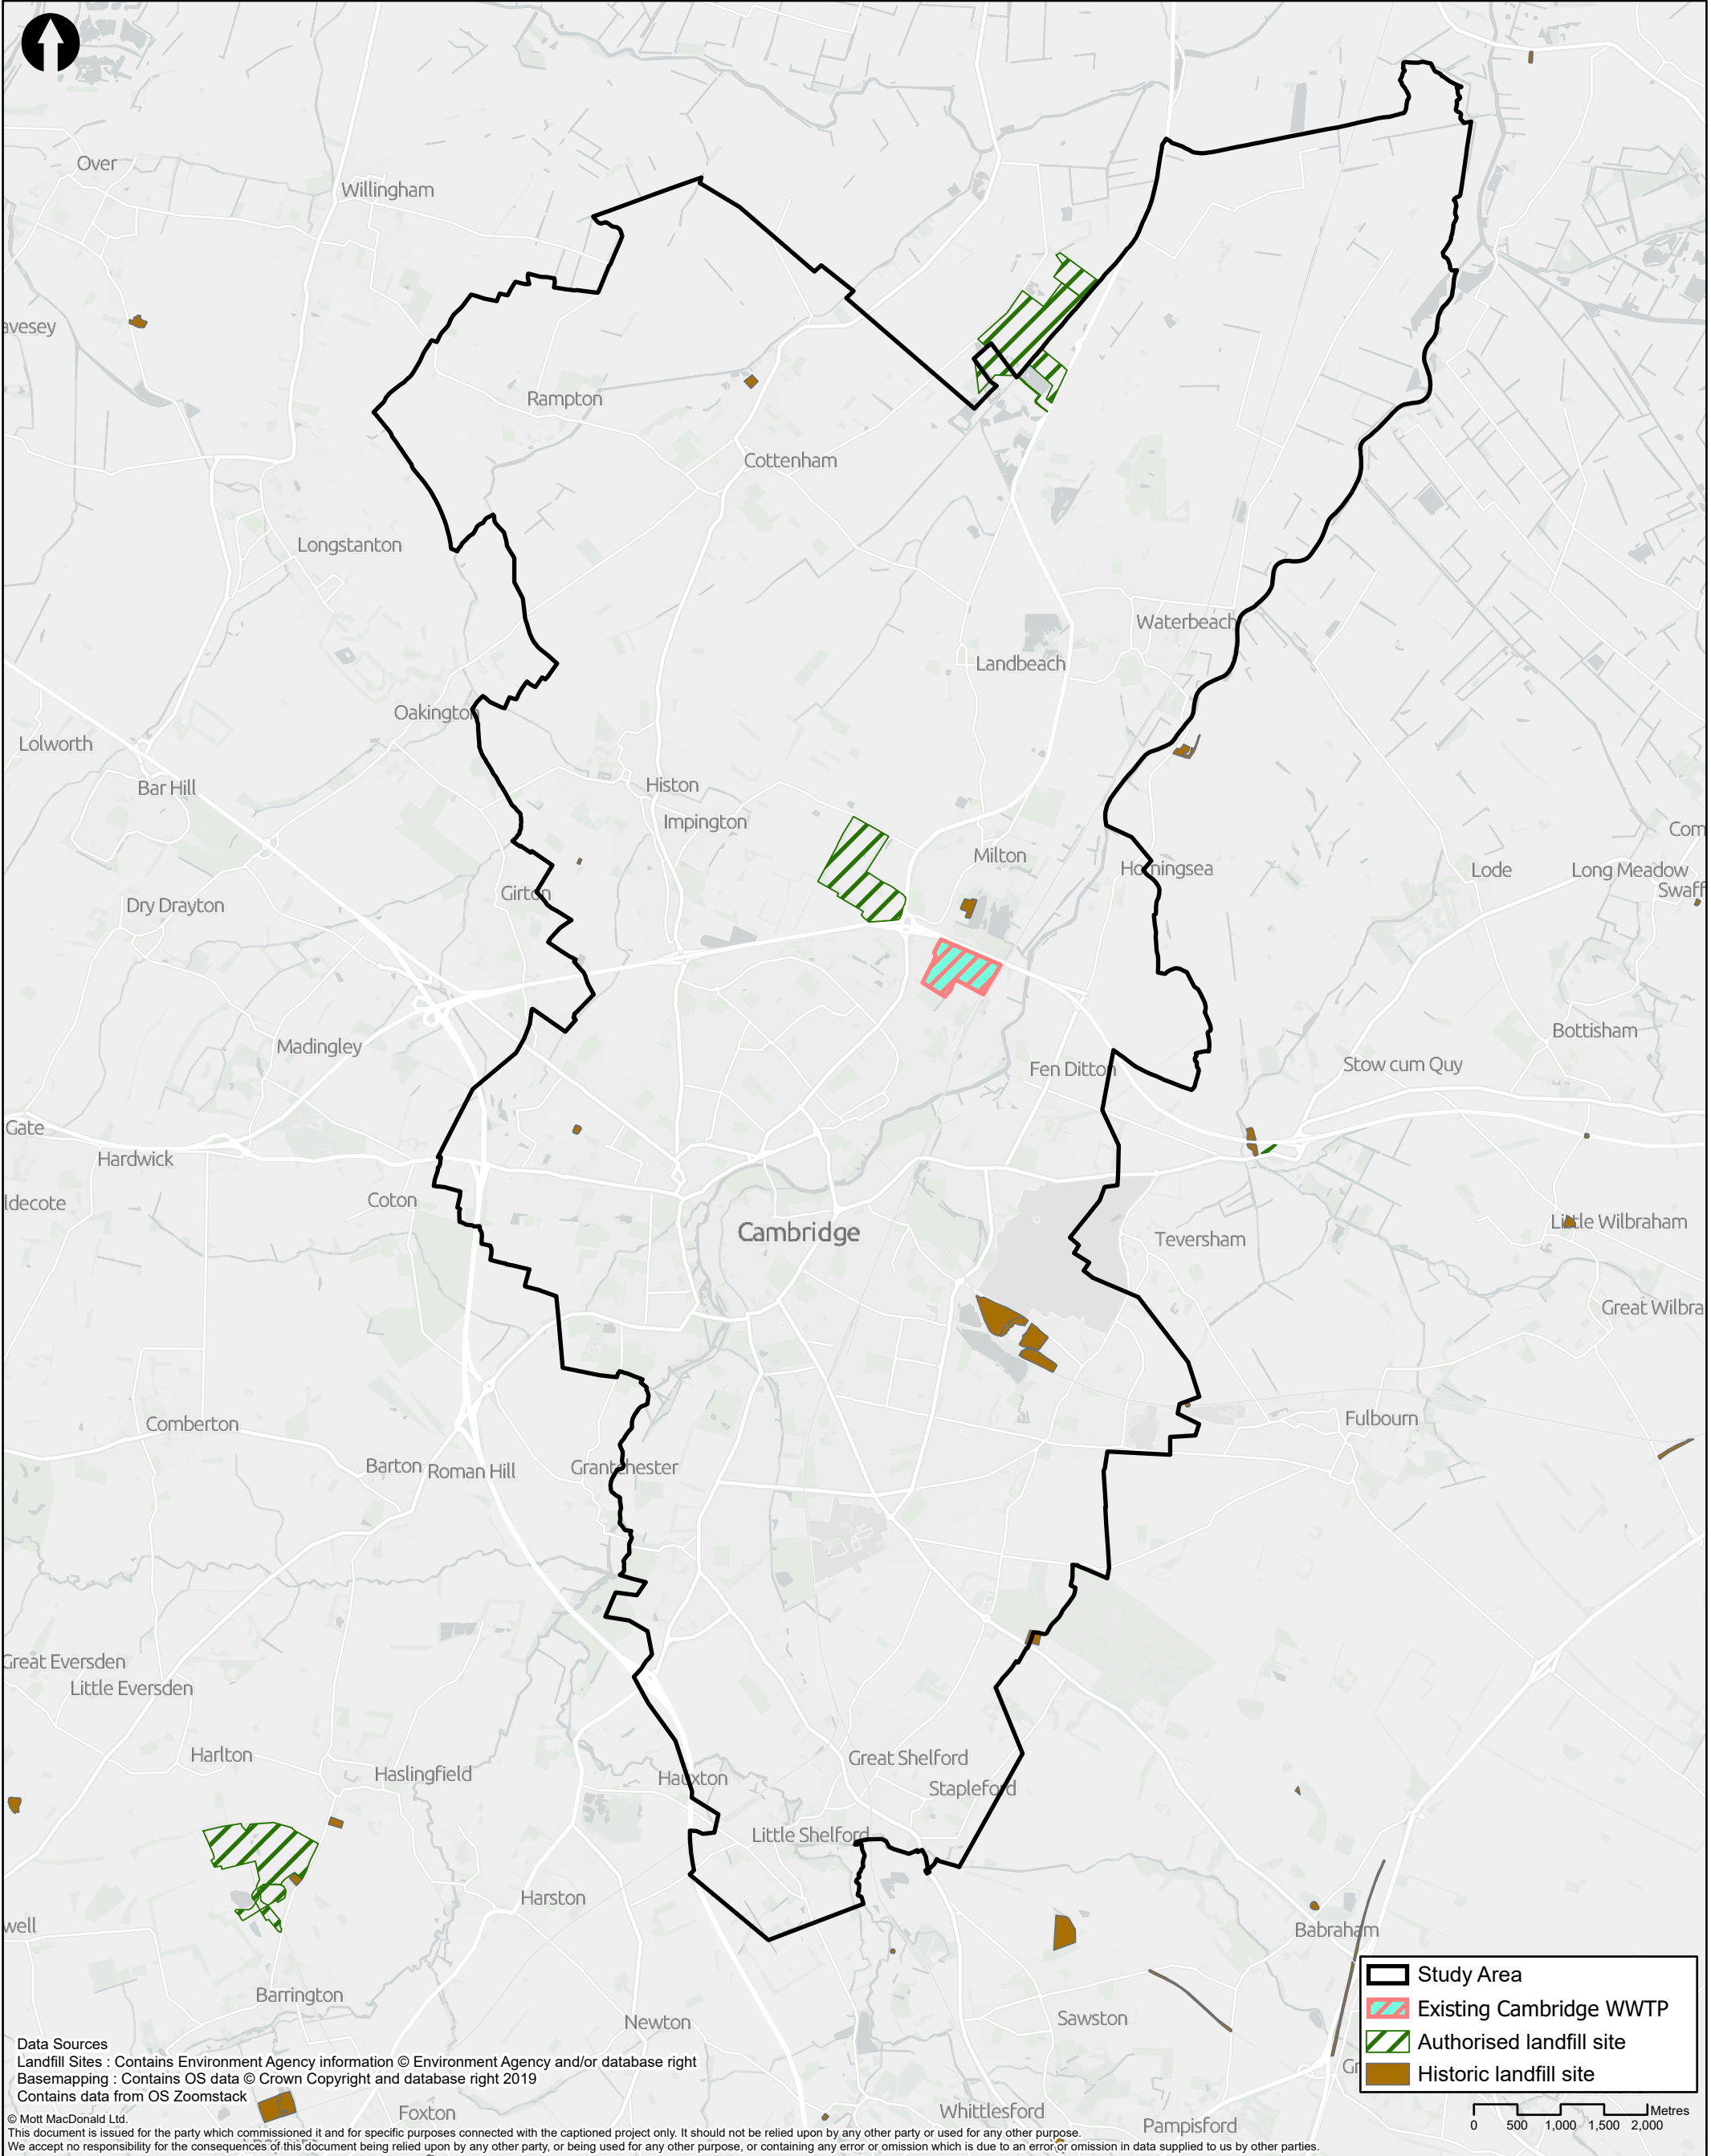

Data Sources
Landfill Sites : Contains Environment Agency information © Environment Agency and/or database right
Basemapping : Contains OS data © Crown Copyright and database right 2019
Contains data from OS Zoomstack

© Mott MacDonald Ltd.
This document is issued for the party which commissioned it and for specific purposes connected with the captioned project only. It should not be relied upon by any other party or used for any other purpose.
We accept no responsibility for the consequences of this document being relied upon by any other party, or being used for any other purpose, or containing any error or omission which is due to an error or omission in data supplied to us by other parties.


M M MOTT MACDONALD 22 Station Road Cambridge CB1 2JD United Kingdom T +44 (0)20 8774 2000 F +44 (0)20 8681 5706 W mottmac.com	Client						Title Cambridge WWTP Relocation Project Site Selection Stage 1 Landfill Constraint	Drawn		N Critten	
	anglianwater							Checked		M Rickard	
								Approved		J Newton	
								Scale at A3 1:70,000			
								Rev	Date	Drawn	Description
C	29/05/20	NC	Final	MR	JN	409071-MMD-00-XX-GIS-Y-0007		STD	PRE	C	

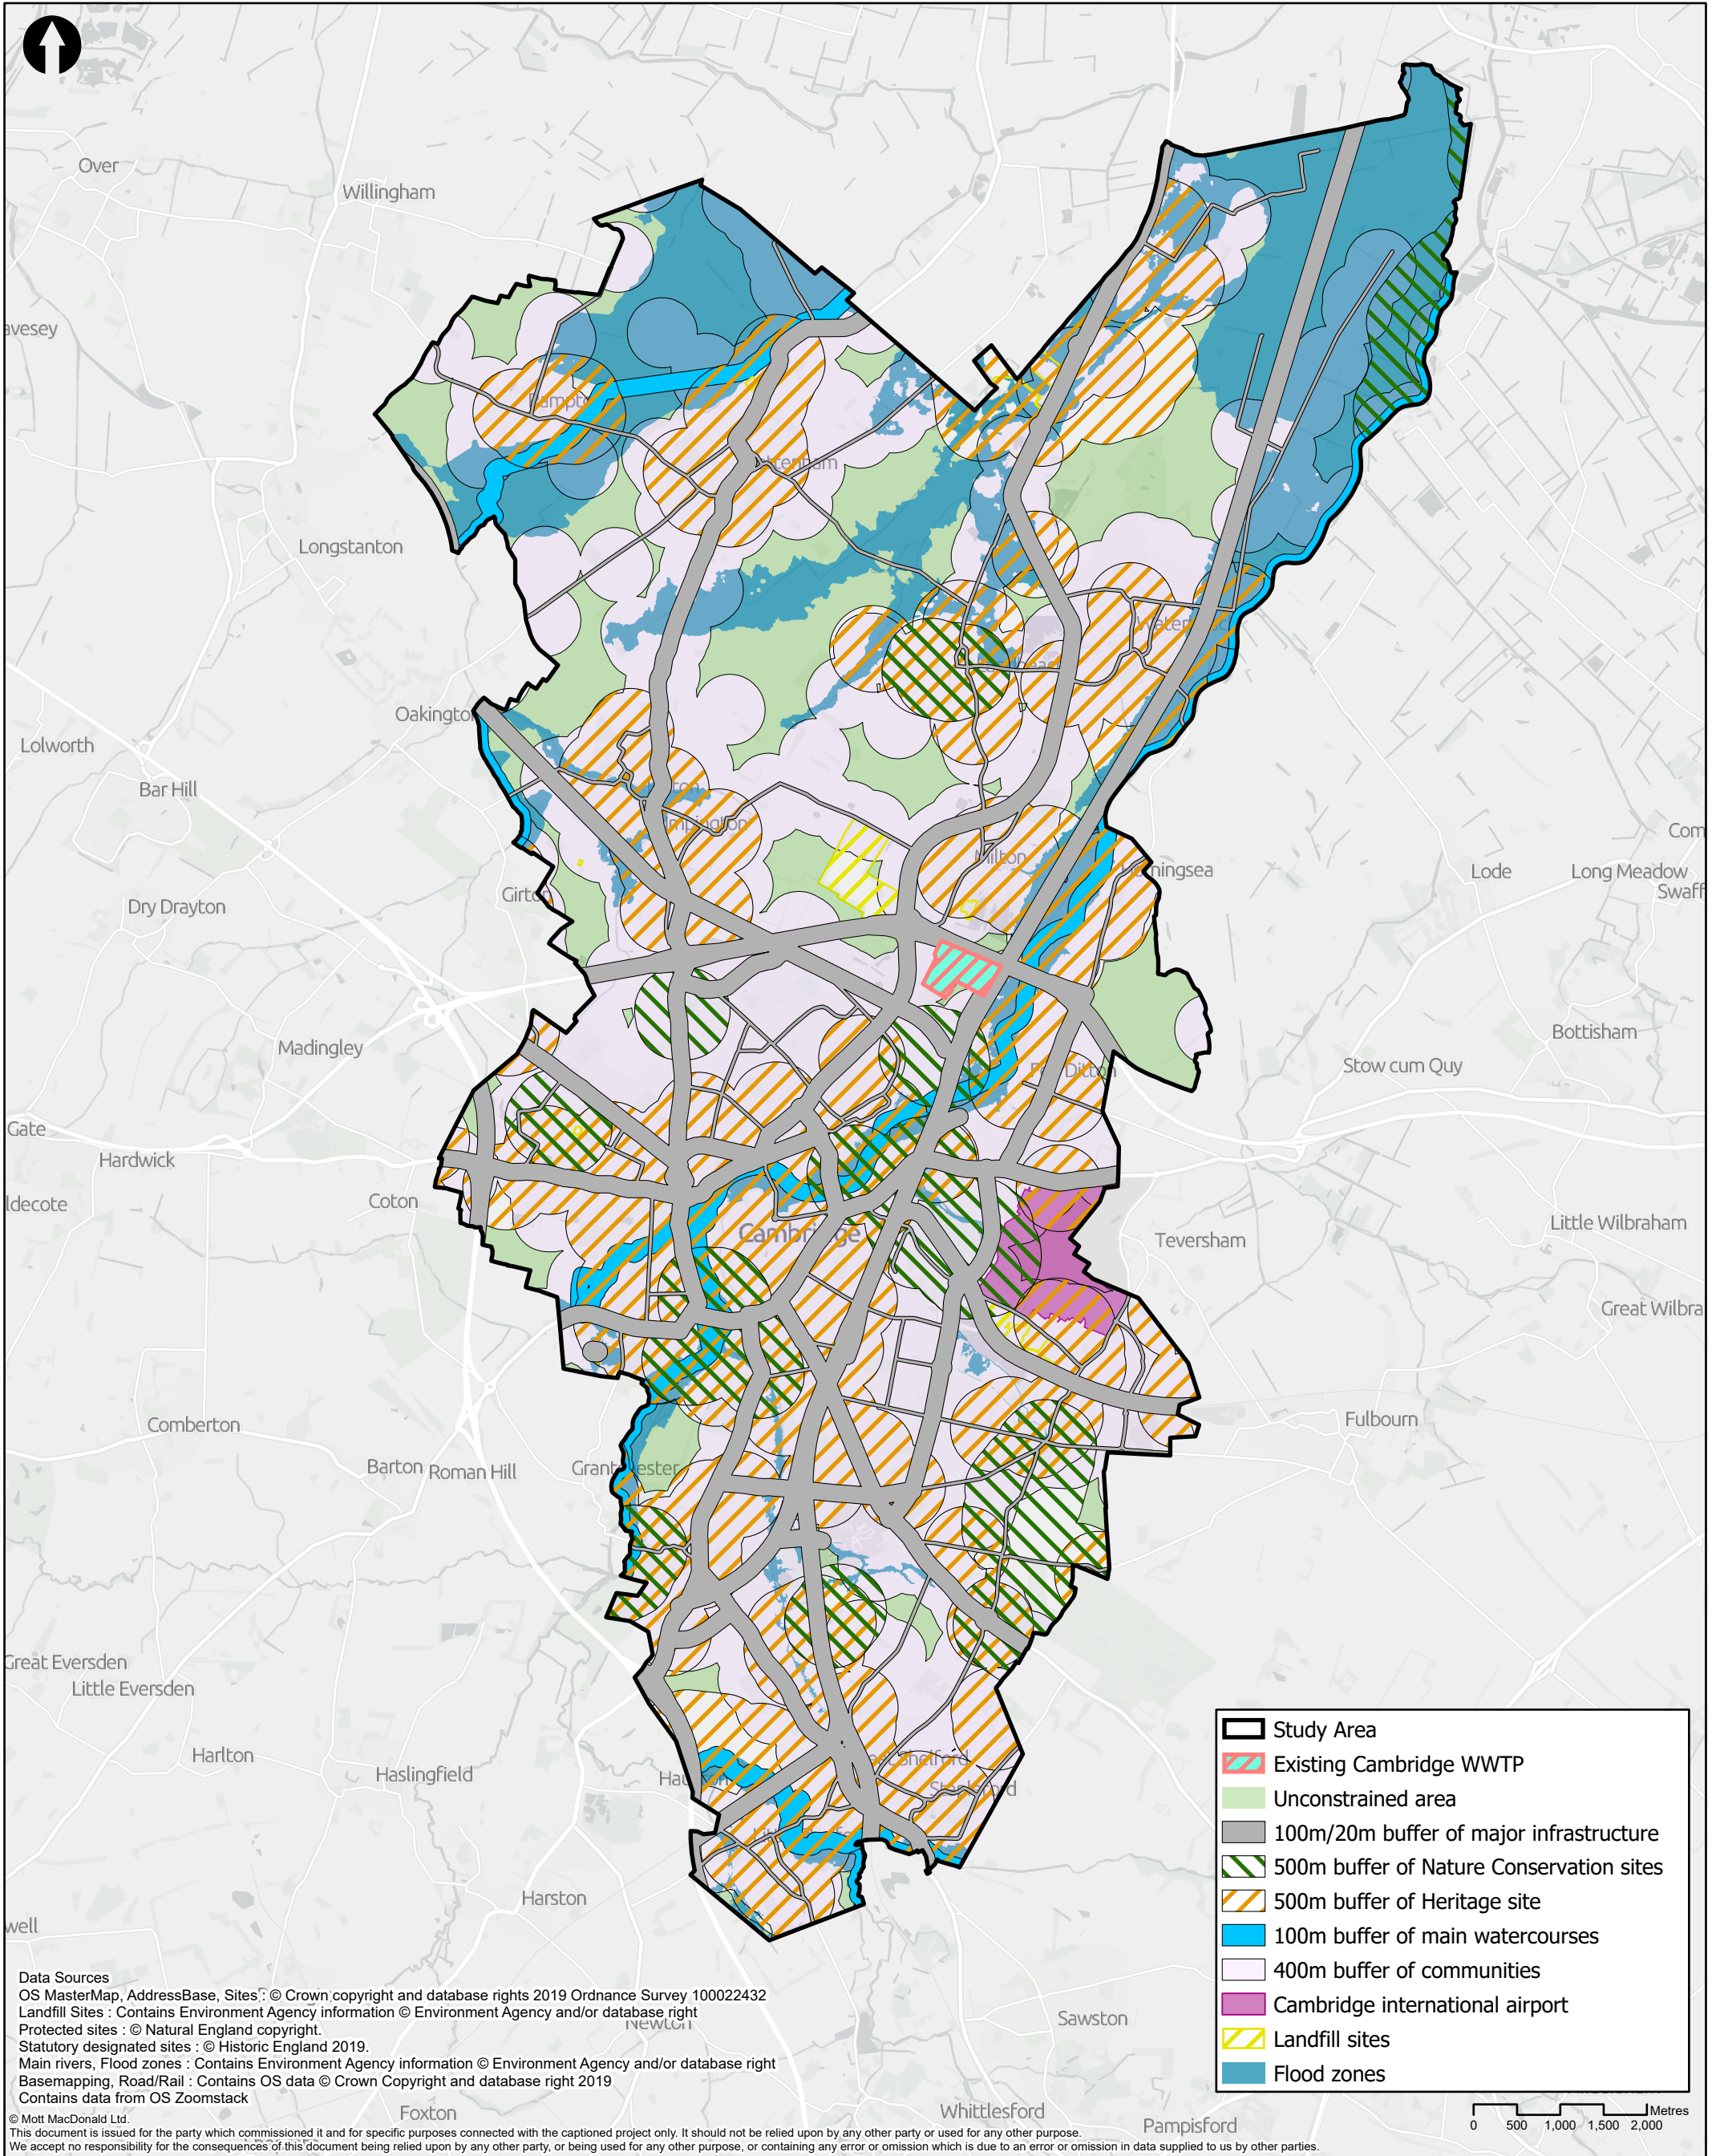


Data Sources
OS MasterMap, AddressBase, Sites : © Crown copyright and database rights 2019 Ordnance Survey 100022432
Landfill Sites : Contains Environment Agency information © Environment Agency and/or database right
Protected sites : © Natural England copyright.
Statutory designated sites : © Historic England 2019.
Main rivers, Flood zones : Contains Environment Agency information © Environment Agency and/or database right
Basemapping, Road/Rail : Contains OS data © Crown Copyright and database right 2019
Contains data from OS Zoomstack

© Mott MacDonald Ltd.
This document is issued for the party which commissioned it and for specific purposes connected with the captioned project only. It should not be relied upon by any other party or used for any other purpose.
We accept no responsibility for the consequences of this document being relied upon by any other party, or being used for any other purpose, or containing any error or omission which is due to an error or omission in data supplied to us by other parties.

M M MOTT MACDONALD 22 Station Road Cambridge CB1 2JD United Kingdom T +44 (0)20 8774 2000 F +44 (0)20 8681 5706 W mottmac.com	Client anlianwater						Title Cambridge WWTP Relocation Project Site Selection Stage 1 All Constraints			Drawn	N Critten																			
	<table><tr><th>Rev</th><th>Date</th><th>Drawn</th><th>Description</th><th>Ch'k'd</th><th>App'd</th></tr><tr><td>C</td><td>29/05/20</td><td>NC</td><td>Final</td><td>MR</td><td>JN</td></tr><tr><td></td><td></td><td></td><td></td><td></td><td></td></tr></table>									Rev	Date	Drawn	Description	Ch'k'd	App'd	C	29/05/20	NC	Final	MR	JN							Checked	M Rickard	
										Rev	Date	Drawn	Description	Ch'k'd	App'd															
	C	29/05/20	NC	Final	MR	JN																								
Approved	J Newton																													
Scale at A3 1:70,000						Drawing Number	Security	Status	Rev																					
						409071-MMD-00-XX-GIS-Y-0008	STD	PRE	C																					

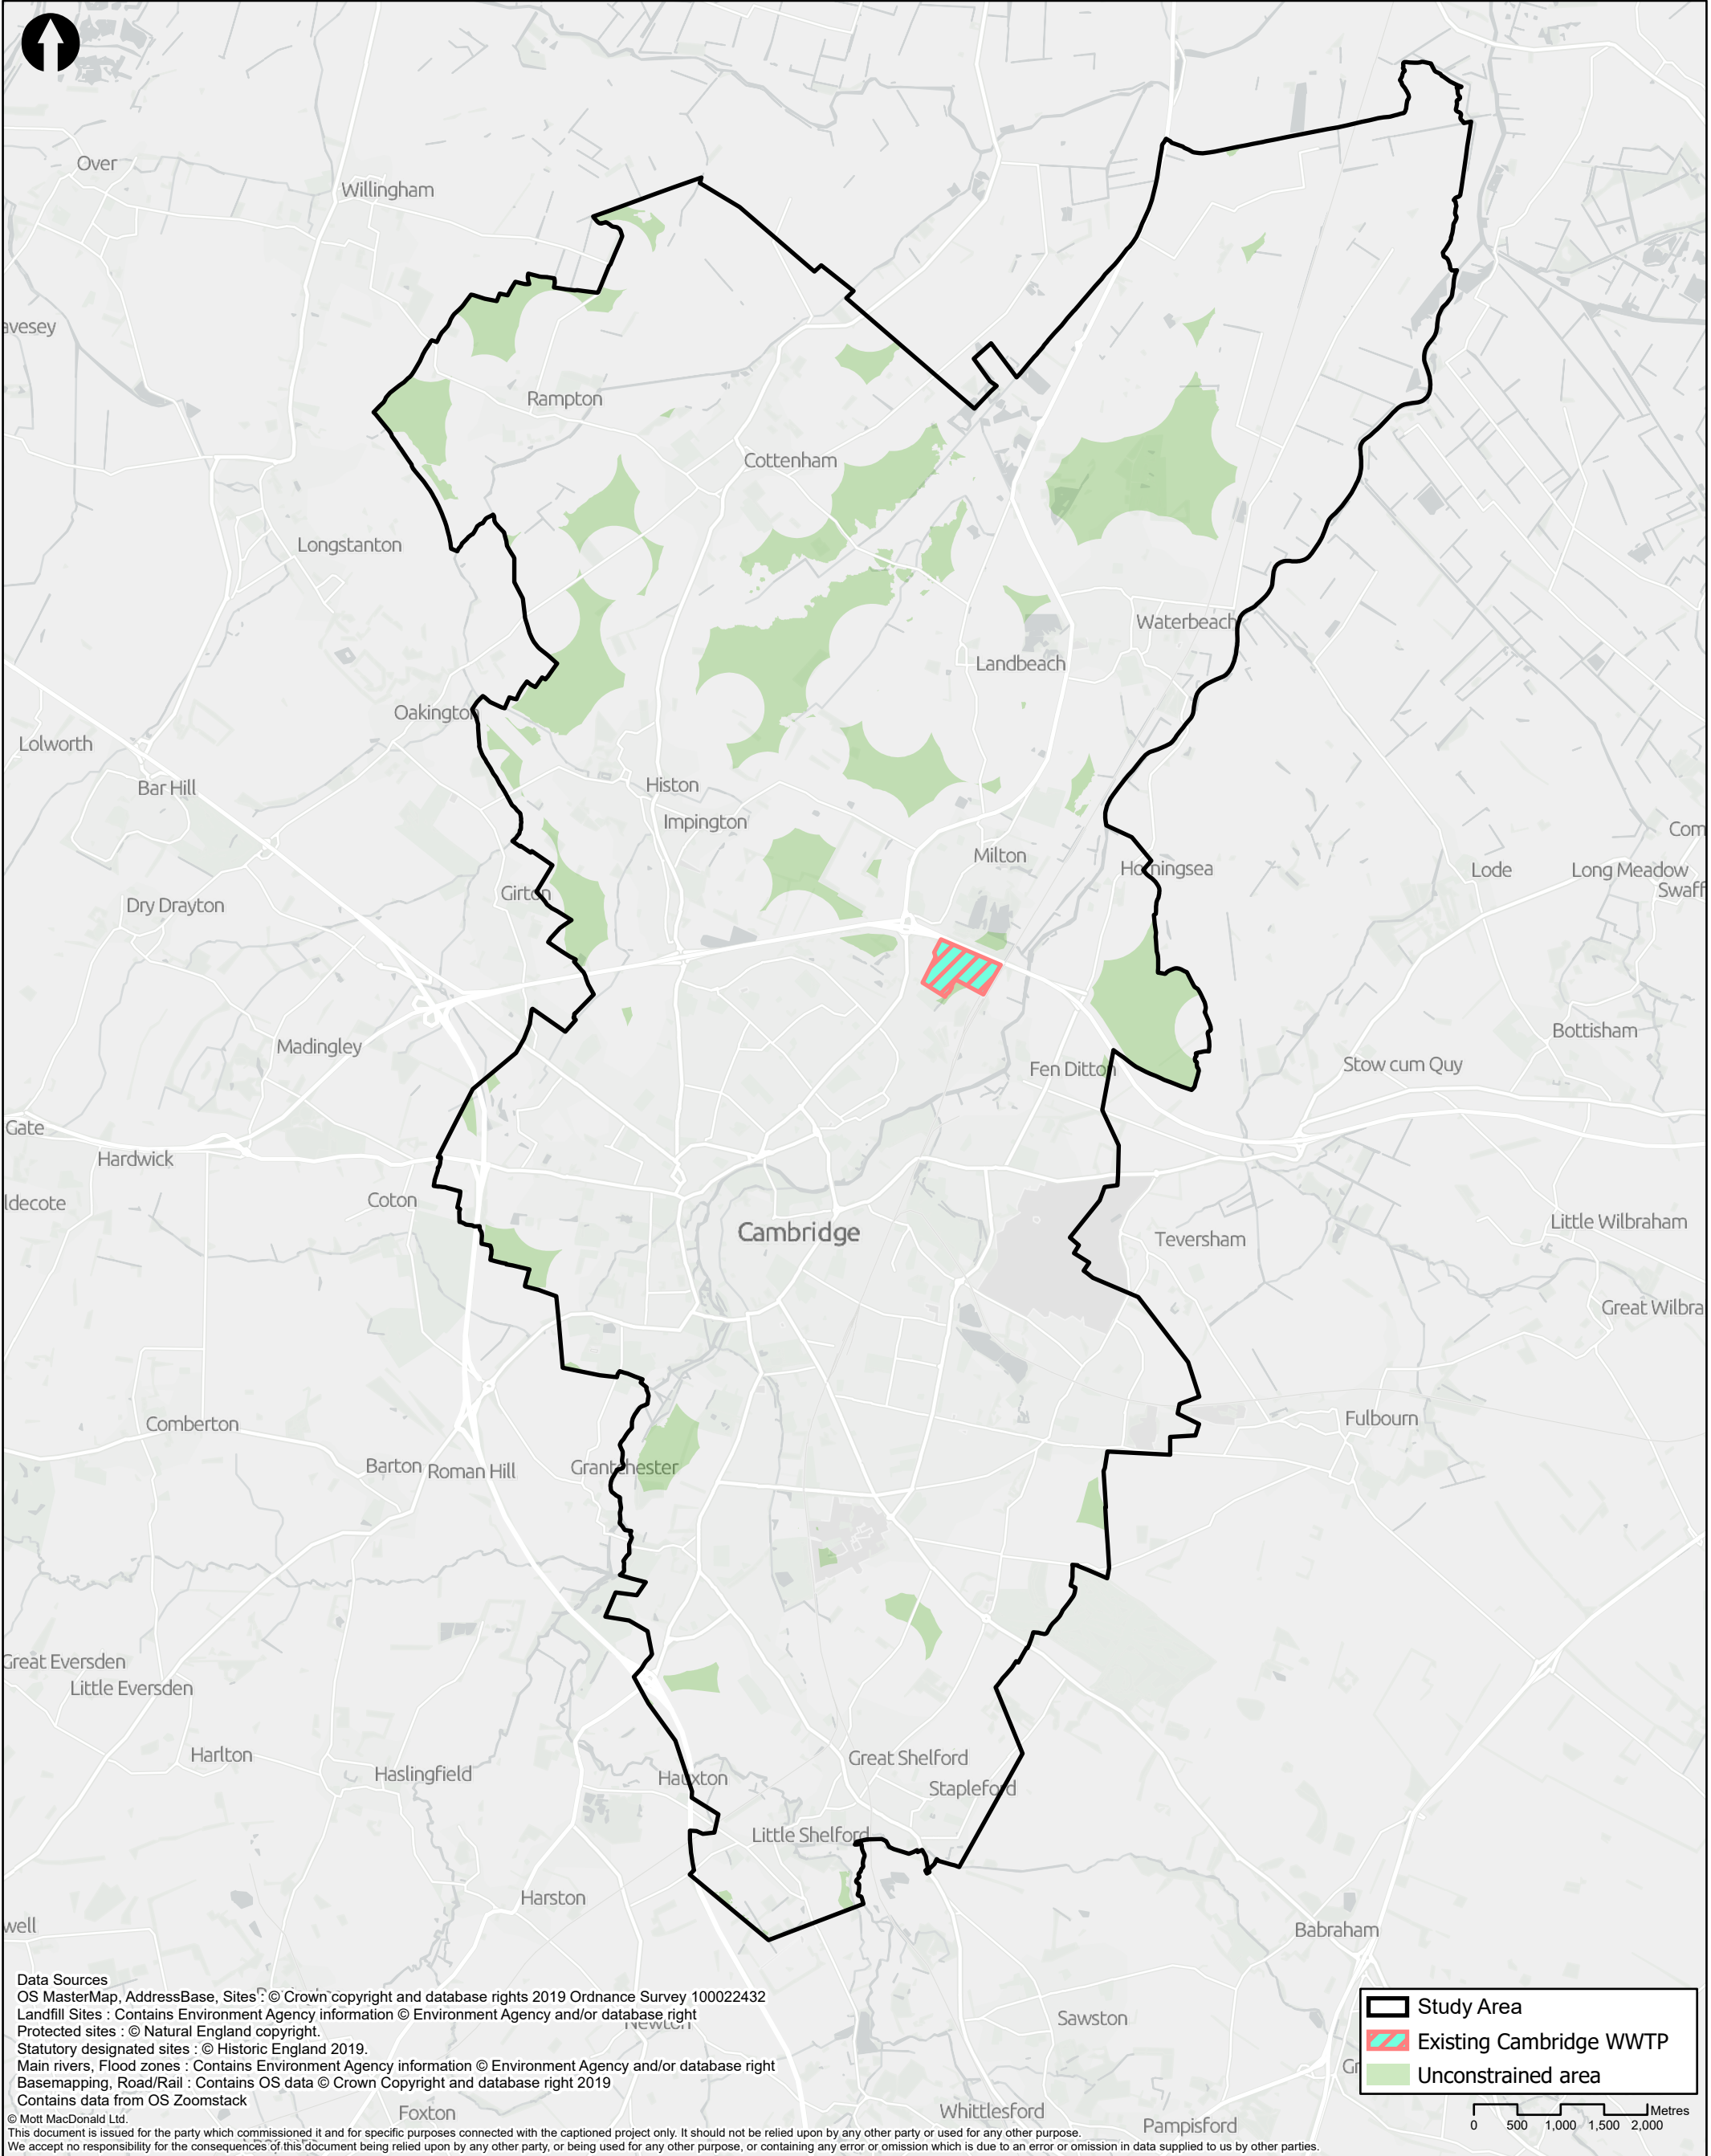


M M MOTT MACDONALD 22 Station Road Cambridge CB1 2JD United Kingdom T +44 (0)20 8774 2000 F +44 (0)20 8681 5706 W mottmac.com	Client anglianwater					Title Cambridge WWTP Relocation Project Site Selection Stage 1 Unconstrained Areas	Drawn	N Critten	
							Checked	M Rickard	
	Approved	J Newton							
	Scale at A3								
	1:70,000								
Rev	Date	Drawn	Description	Ch'k'd	App'd	Drawing Number 409071-MMD-00-XX-GIS-Y-0009	Security	Status	Rev
C	29/05/20	NC	Final	MR	JN		STD	PRE	C

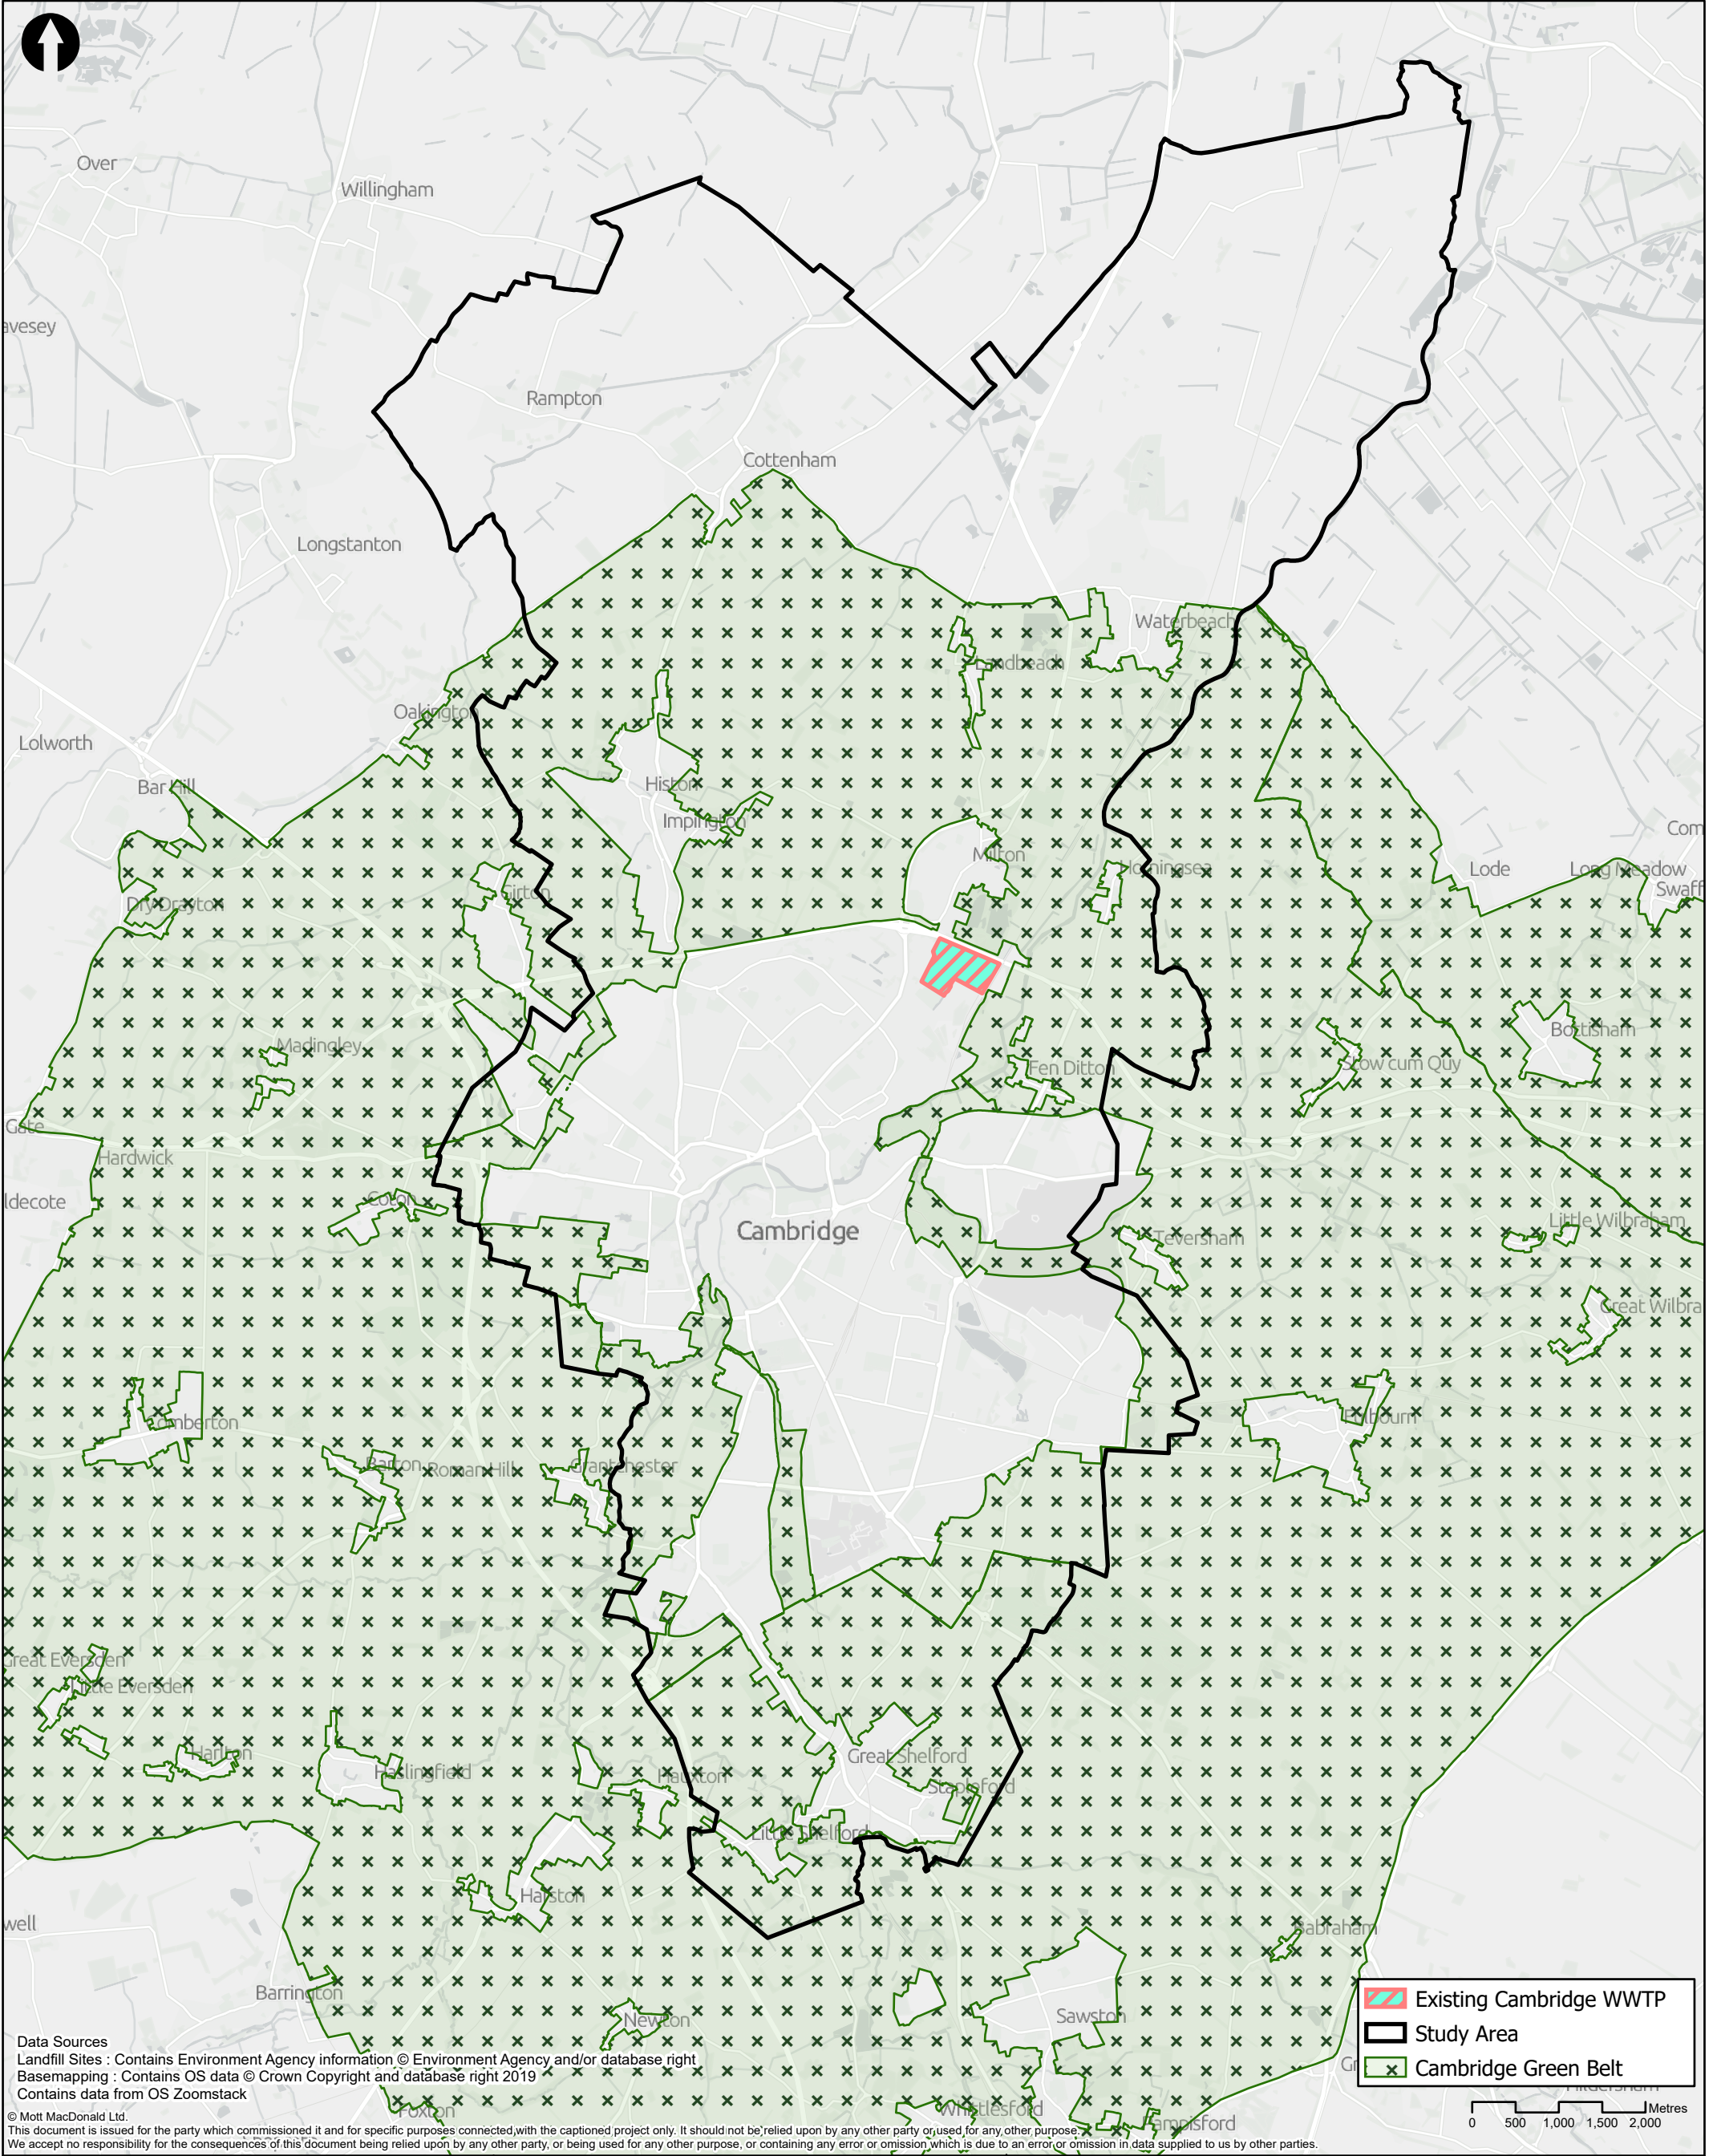

Data Sources
Landfill Sites : Contains Environment Agency information © Environment Agency and/or database right
Basemapping : Contains OS data © Crown Copyright and database right 2019
Contains data from OS Zoomstack


© Mott MacDonald Ltd.
This document is issued for the party which commissioned it and for specific purposes connected with the captioned project only. It should not be relied upon by any other party or used for any other purpose.
We accept no responsibility for the consequences of this document being relied upon by any other party, or being used for any other purpose, or containing any error or omission which is due to an error or omission in data supplied to us by other parties.

M M MOTT MACDONALD 22 Station Road Cambridge CB1 2JD United Kingdom T +44 (0)20 8774 2000 F +44 (0)20 8681 5706 W mottmac.com	Client anglianwater						Title Cambridge WWTP Relocation Project Site Selection Stage 1 Green Belt Constraint	Drawn	N Critten		
								Checked	M Rickard		
								Approved	J Newton		
								Scale at A3 1:70,000			
	Rev	Date	Drawn	Description	Ch'k'd	App'd	Drawing Number 409071-MMD-00-XX-GIS-Y-0010	Security	Status	Rev	
C	29/05/20	NC	Final	MR	JN	STD		PRE	C		

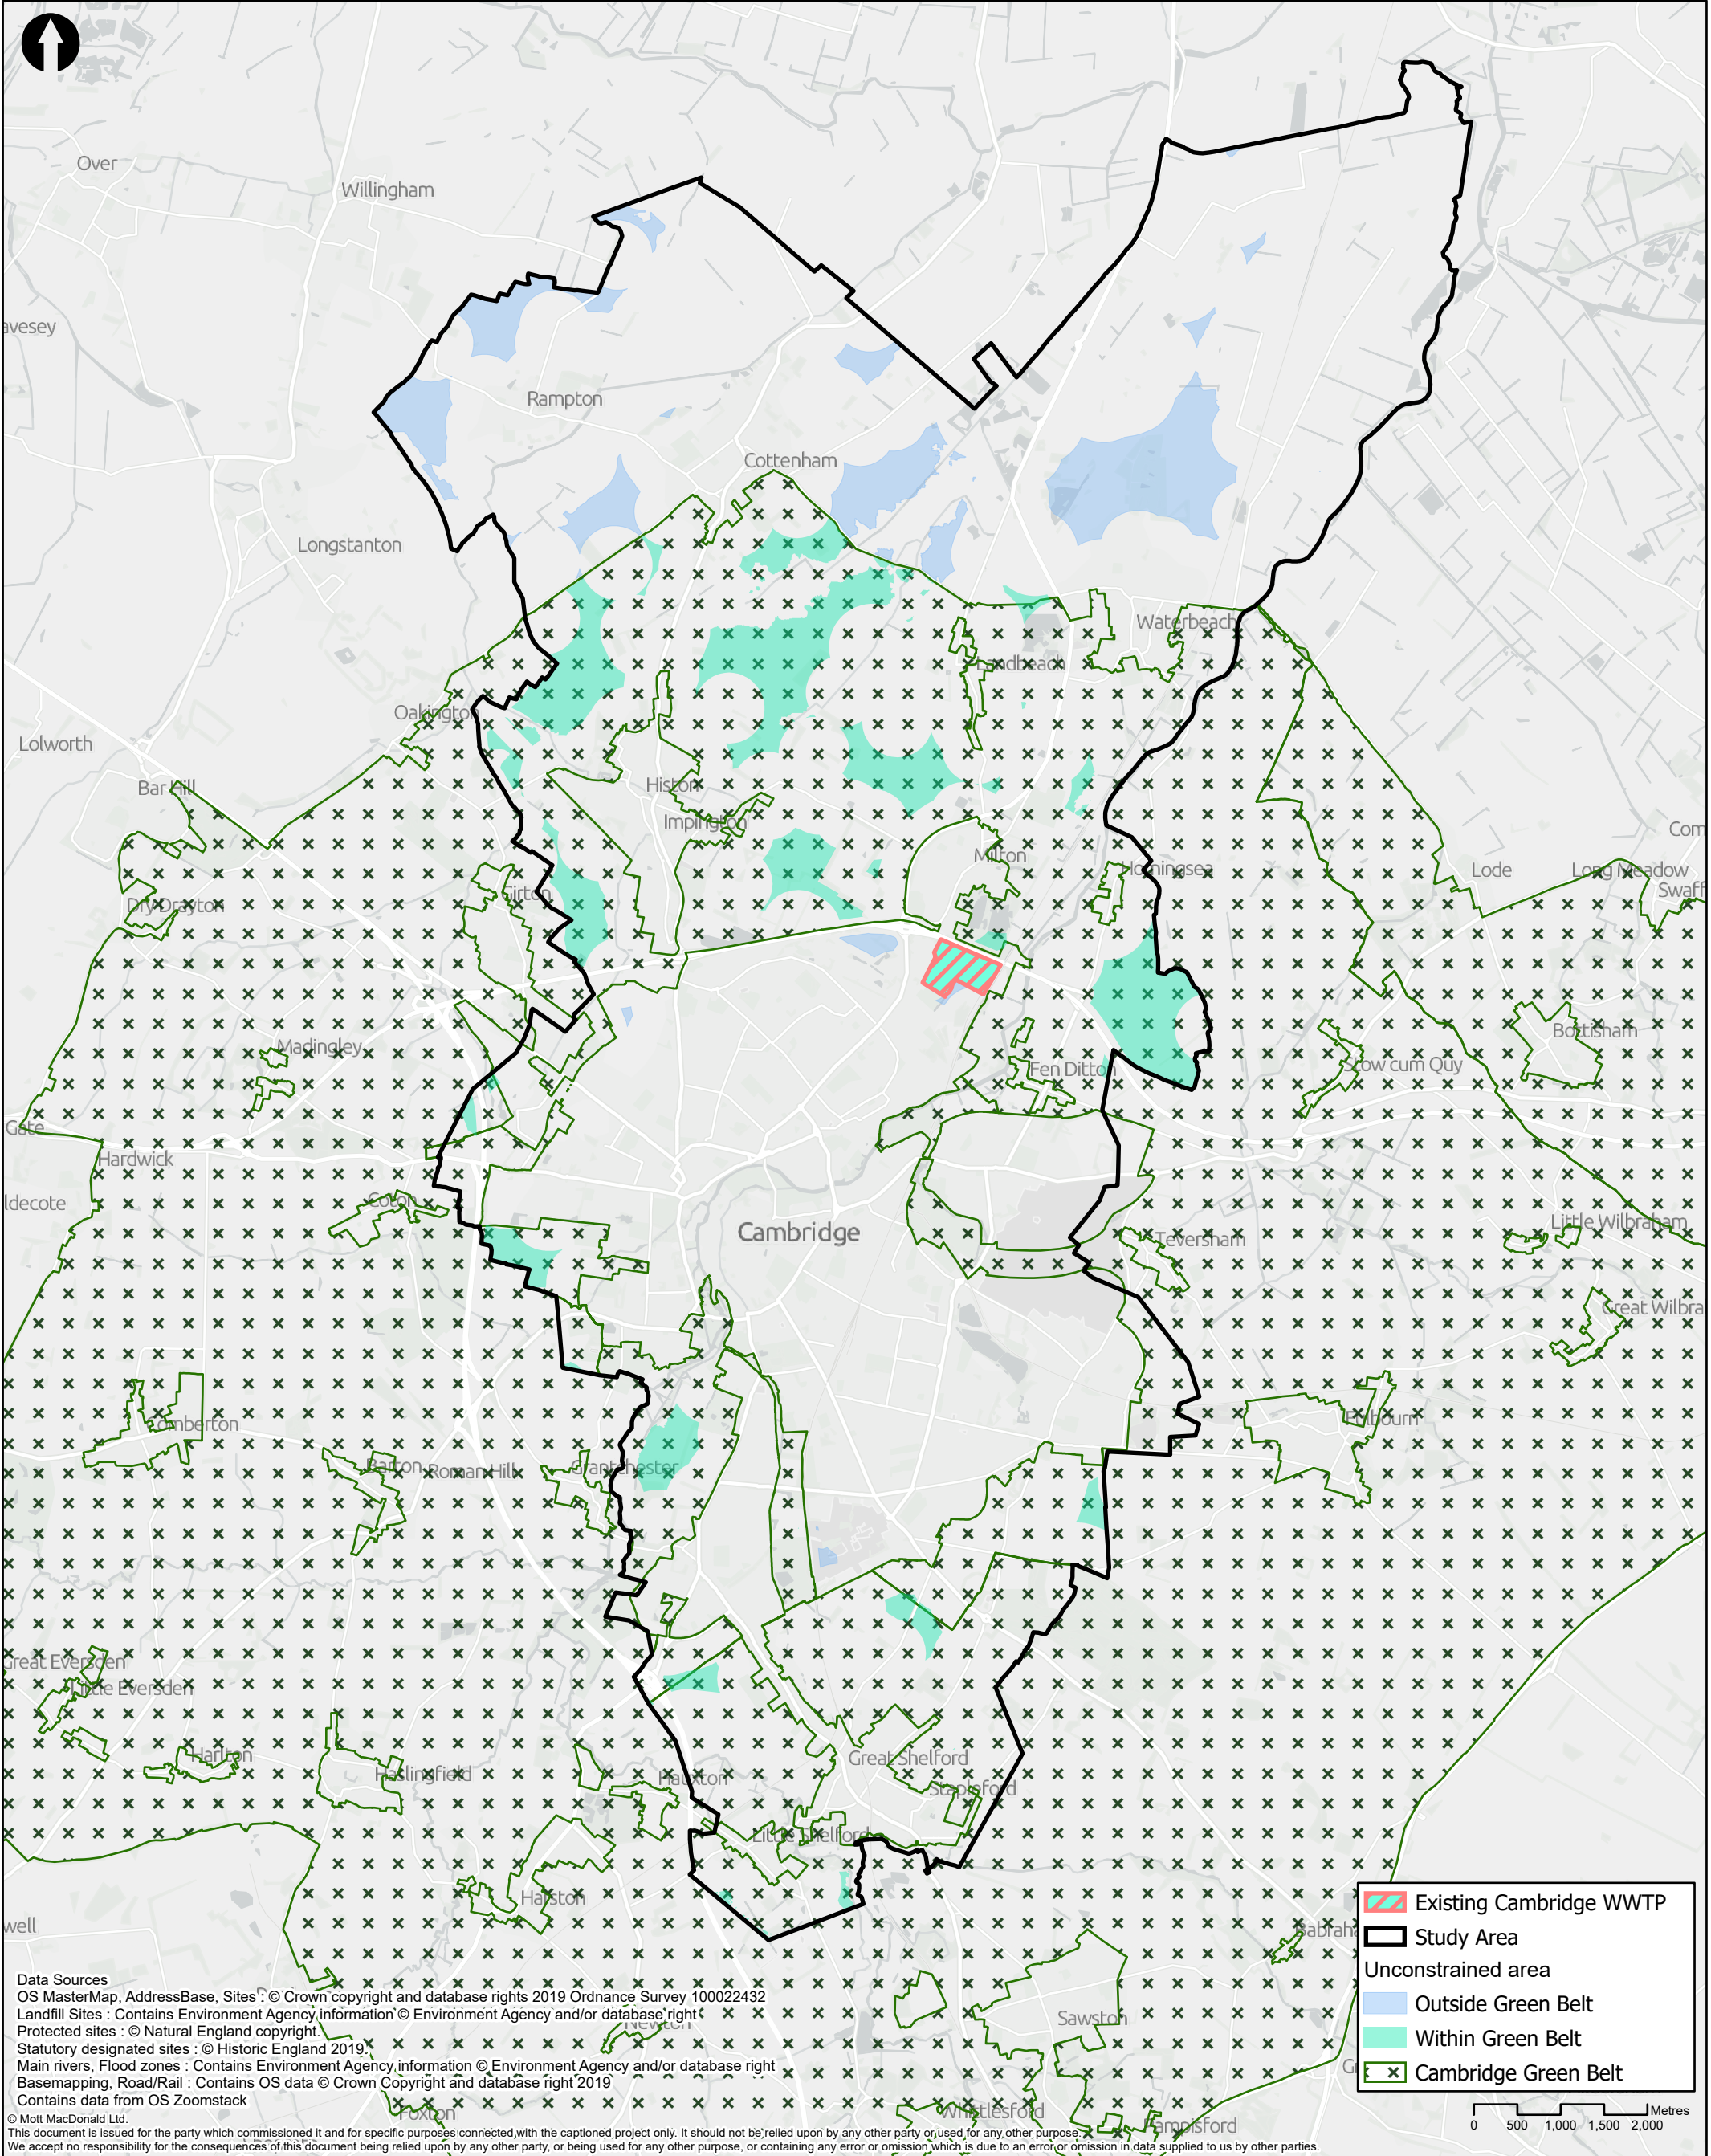

Data Sources
OS MasterMap, AddressBase, Sites : © Crown copyright and database rights 2019 Ordnance Survey 100022432
Landfill Sites : Contains Environment Agency information © Environment Agency and/or database right
Protected sites : © Natural England copyright
Statutory designated sites : © Historic England 2019
Main rivers, Flood zones : Contains Environment Agency information © Environment Agency and/or database right
Basemapping, Road/Rail : Contains OS data © Crown Copyright and database right 2019
Contains data from OS Zoomstack
© Mott MacDonald Ltd.
This document is issued for the party which commissioned it and for specific purposes connected with the captioned project only. It should not be relied upon by any other party or used for any other purpose.
We accept no responsibility for the consequences of this document being relied upon by any other party, or being used for any other purpose, or containing any error or omission which is due to an error or omission in data supplied to us by other parties.

M M MOTT MACDONALD 22 Station Road Cambridge CB1 2JD United Kingdom T +44 (0)20 8774 2000 F +44 (0)20 8681 5706 W mottmac.com	Client anlianwater						Title Cambridge WWTP Relocation Project Site Selection Stage 1 Unconstrained Areas with Green Belt		Drawn	N Critten	
									Checked	M Rickard	
									Approved	J Newton	
									Scale at A3 1:70,000		
	Rev	Date	Drawn	Description	Ch'k'd	App'd	Drawing Number 409071-MMD-00-XX-GIS-Y-0011		Security	Status	Rev
C	29/05/20	NC	Final	MR	JN	STD			PRE	C	

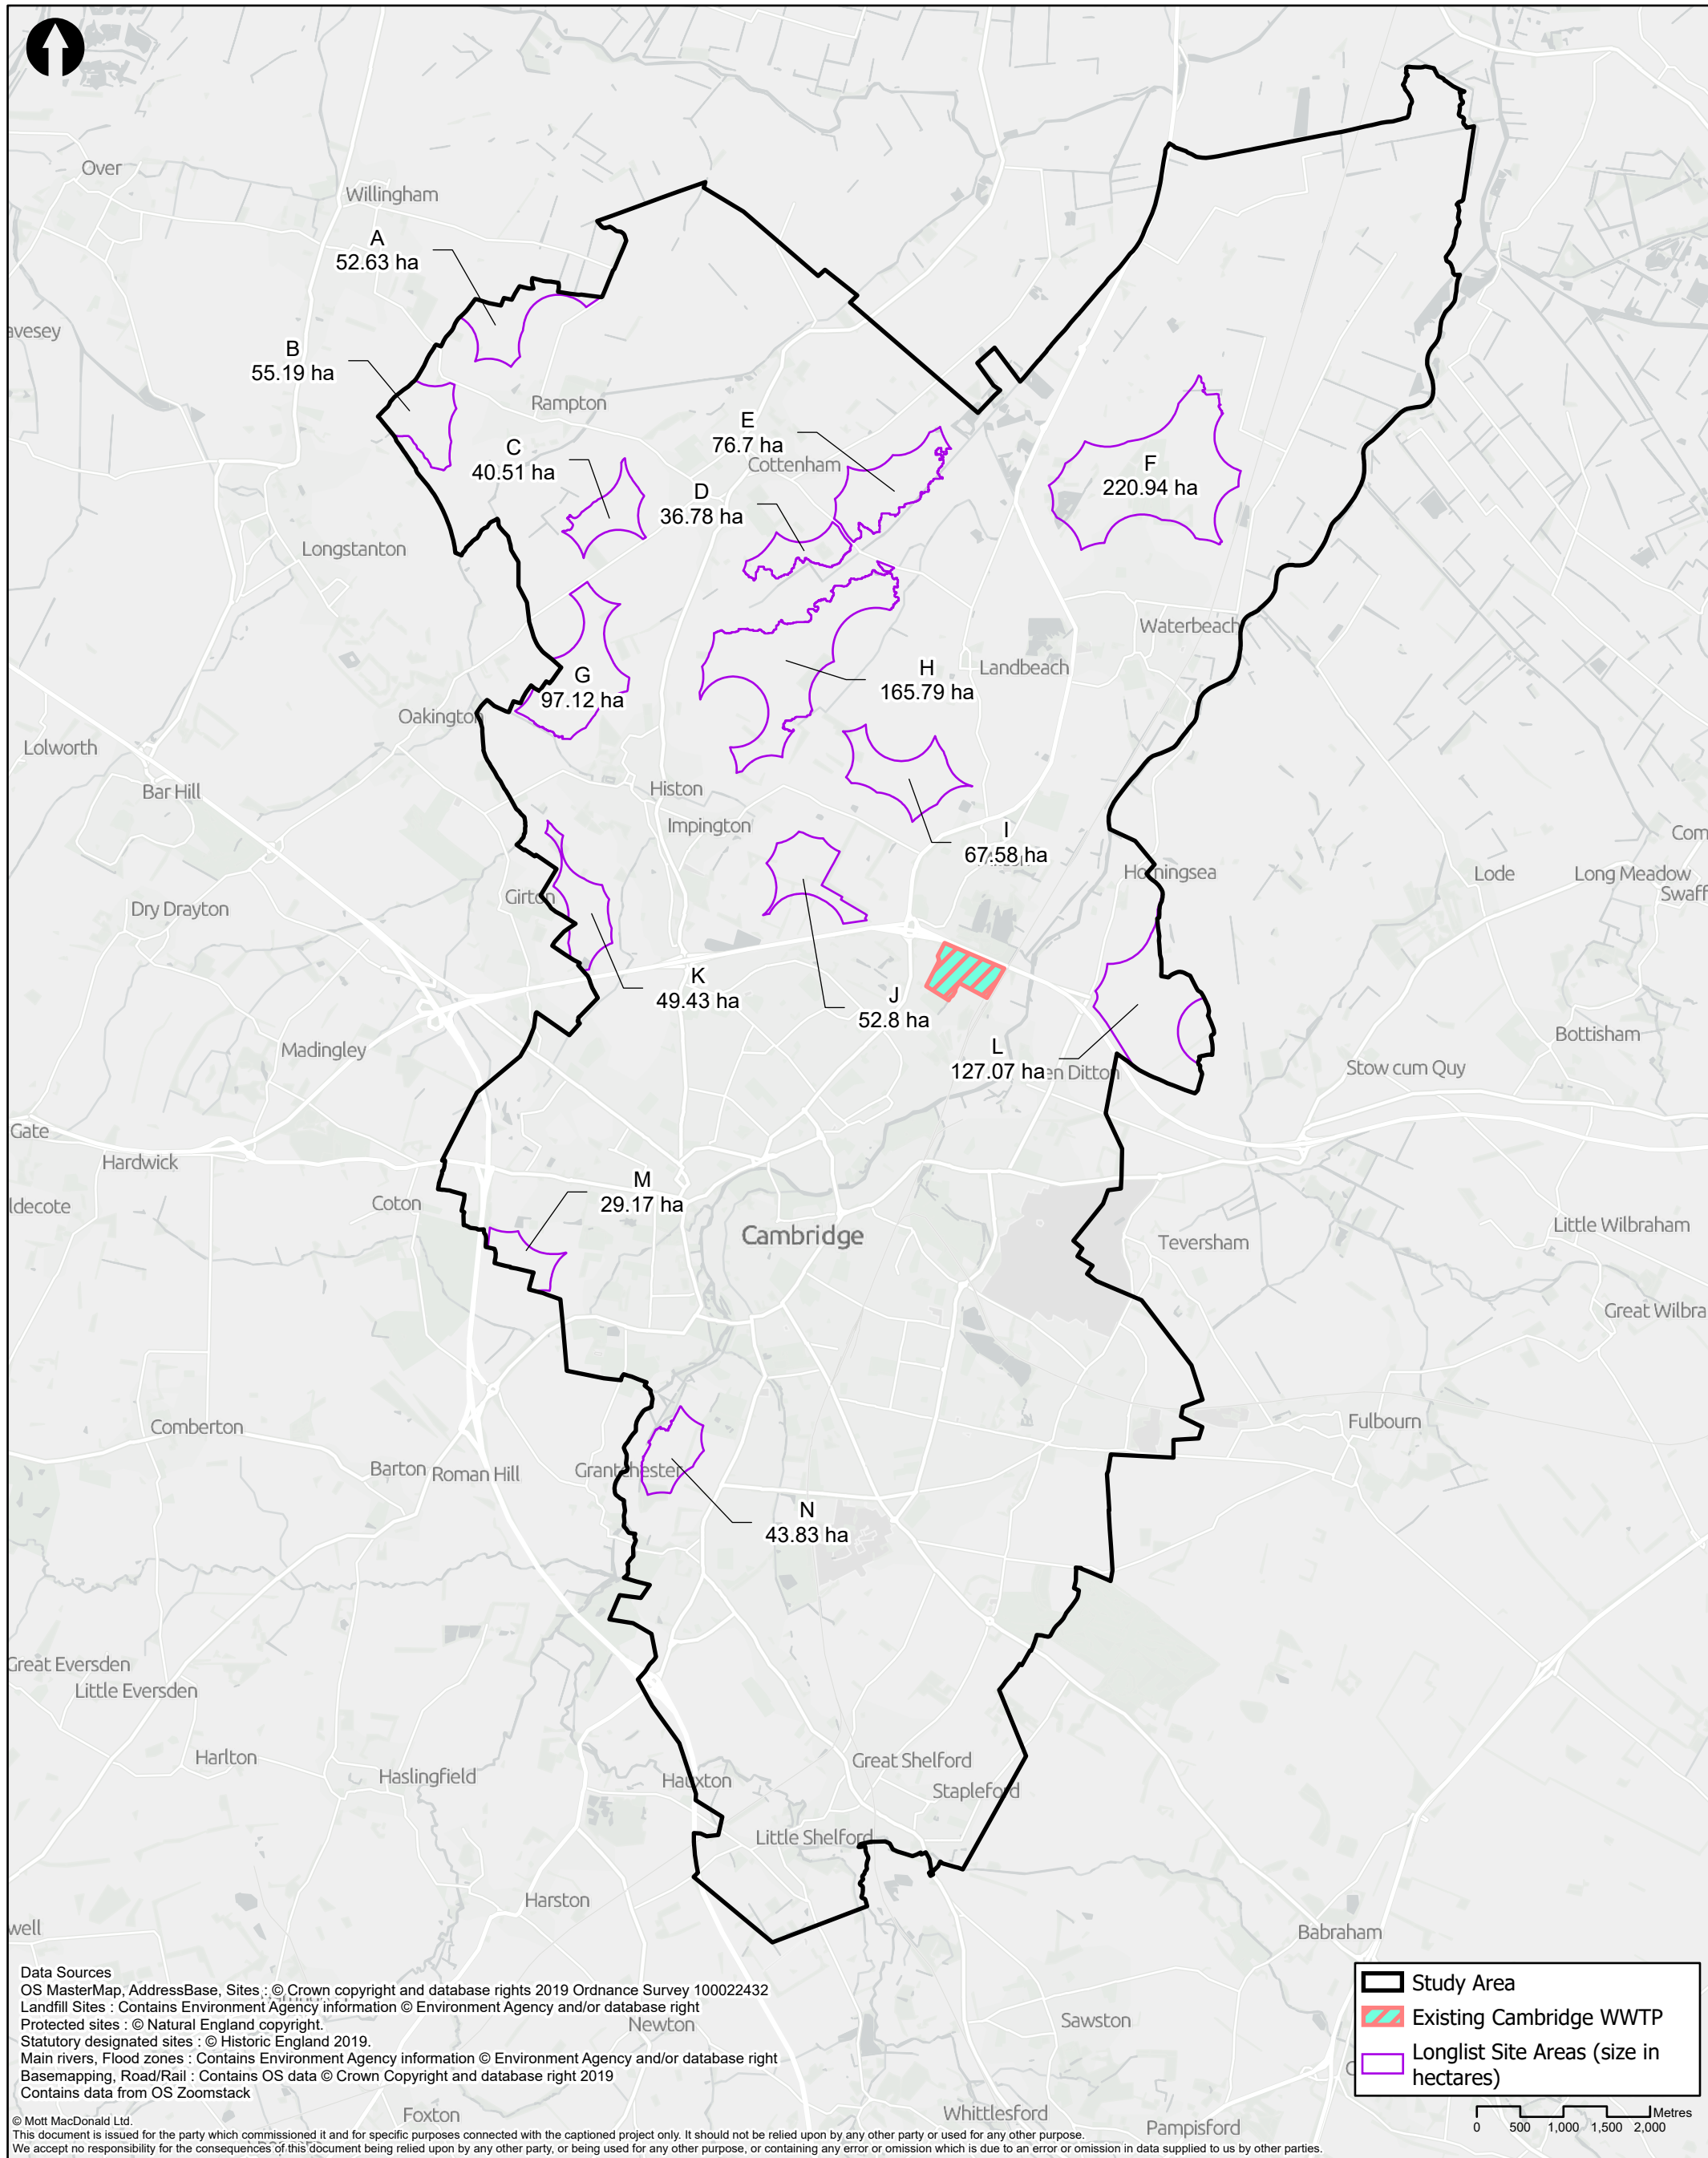

M M MOTT MACDONALD 22 Station Road Cambridge CB1 2JD United Kingdom T +44 (0)20 8774 2000 F +44 (0)20 8681 5706 W mottmac.com	Client					Title			Drawn	N Critten	
	anglianwater					Cambridge WWTP Relocation Project Site Selection Stage 1 Longlist Site Areas			Checked	M Rickard	
									Approved	J Newton	
						Scale at A3			1:70,000		
	Rev	Date	Drawn	Description	Ch'k'd	App'd	Drawing Number			Security	Status
C	29/05/20	NC	Final	MR	JN	409071-MMD-00-XX-GIS-Y-0012				STD	PRE